


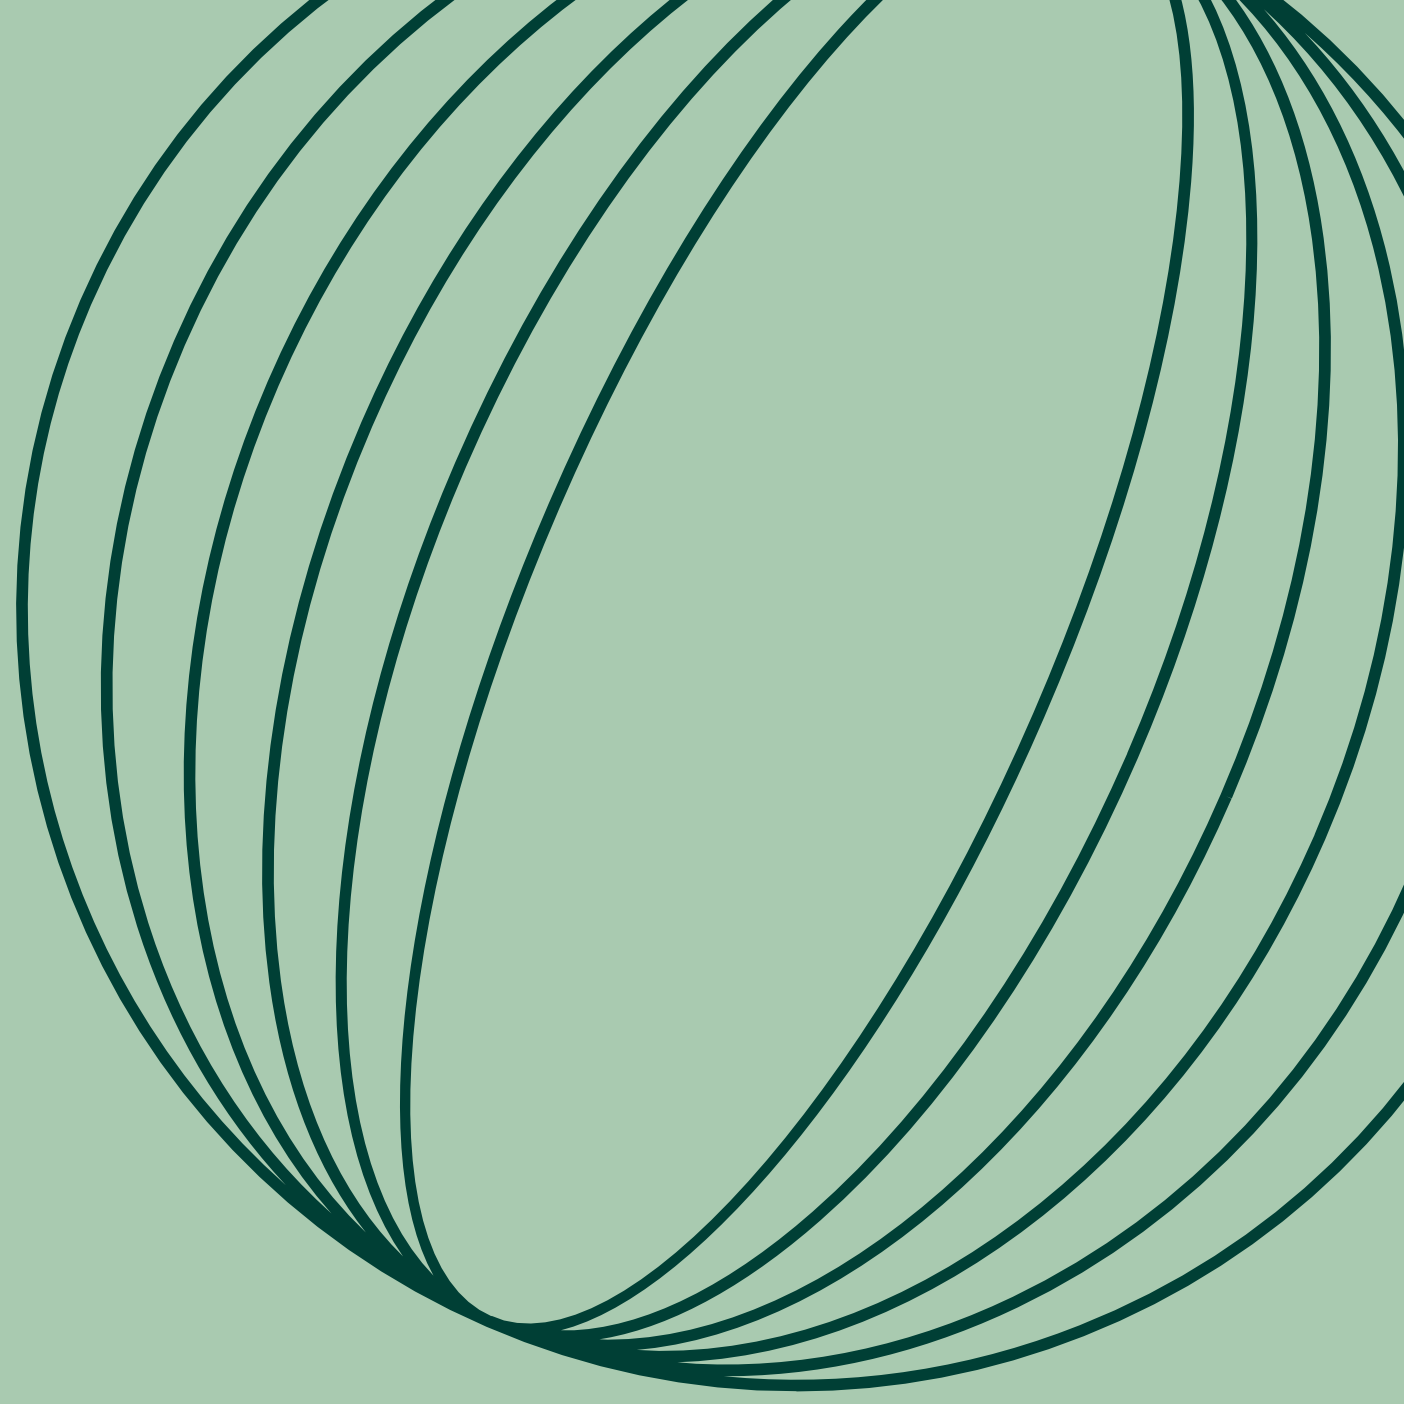

Appendix 3

Historic Drawings

Contents

1.0

Guildhall 1930’s Drawings

2.0

Guildhall Historic Significance Plans

3.0

Corn Exchange


Confidentiality and third party responsibility

This document is confidential to the party to whom it is addressed and their professional advisers for the specific purpose to which it refers. No responsibility is accepted to any third parties, and neither the whole, nor any part, nor reference thereto may be published or disclosed. No responsibility is accepted for the advice of the Client’s independent consultants which may be reflected in our own reports. © Cartwright Pickard Architects Ltd.

1.0

Guildhall
1930s Drawings




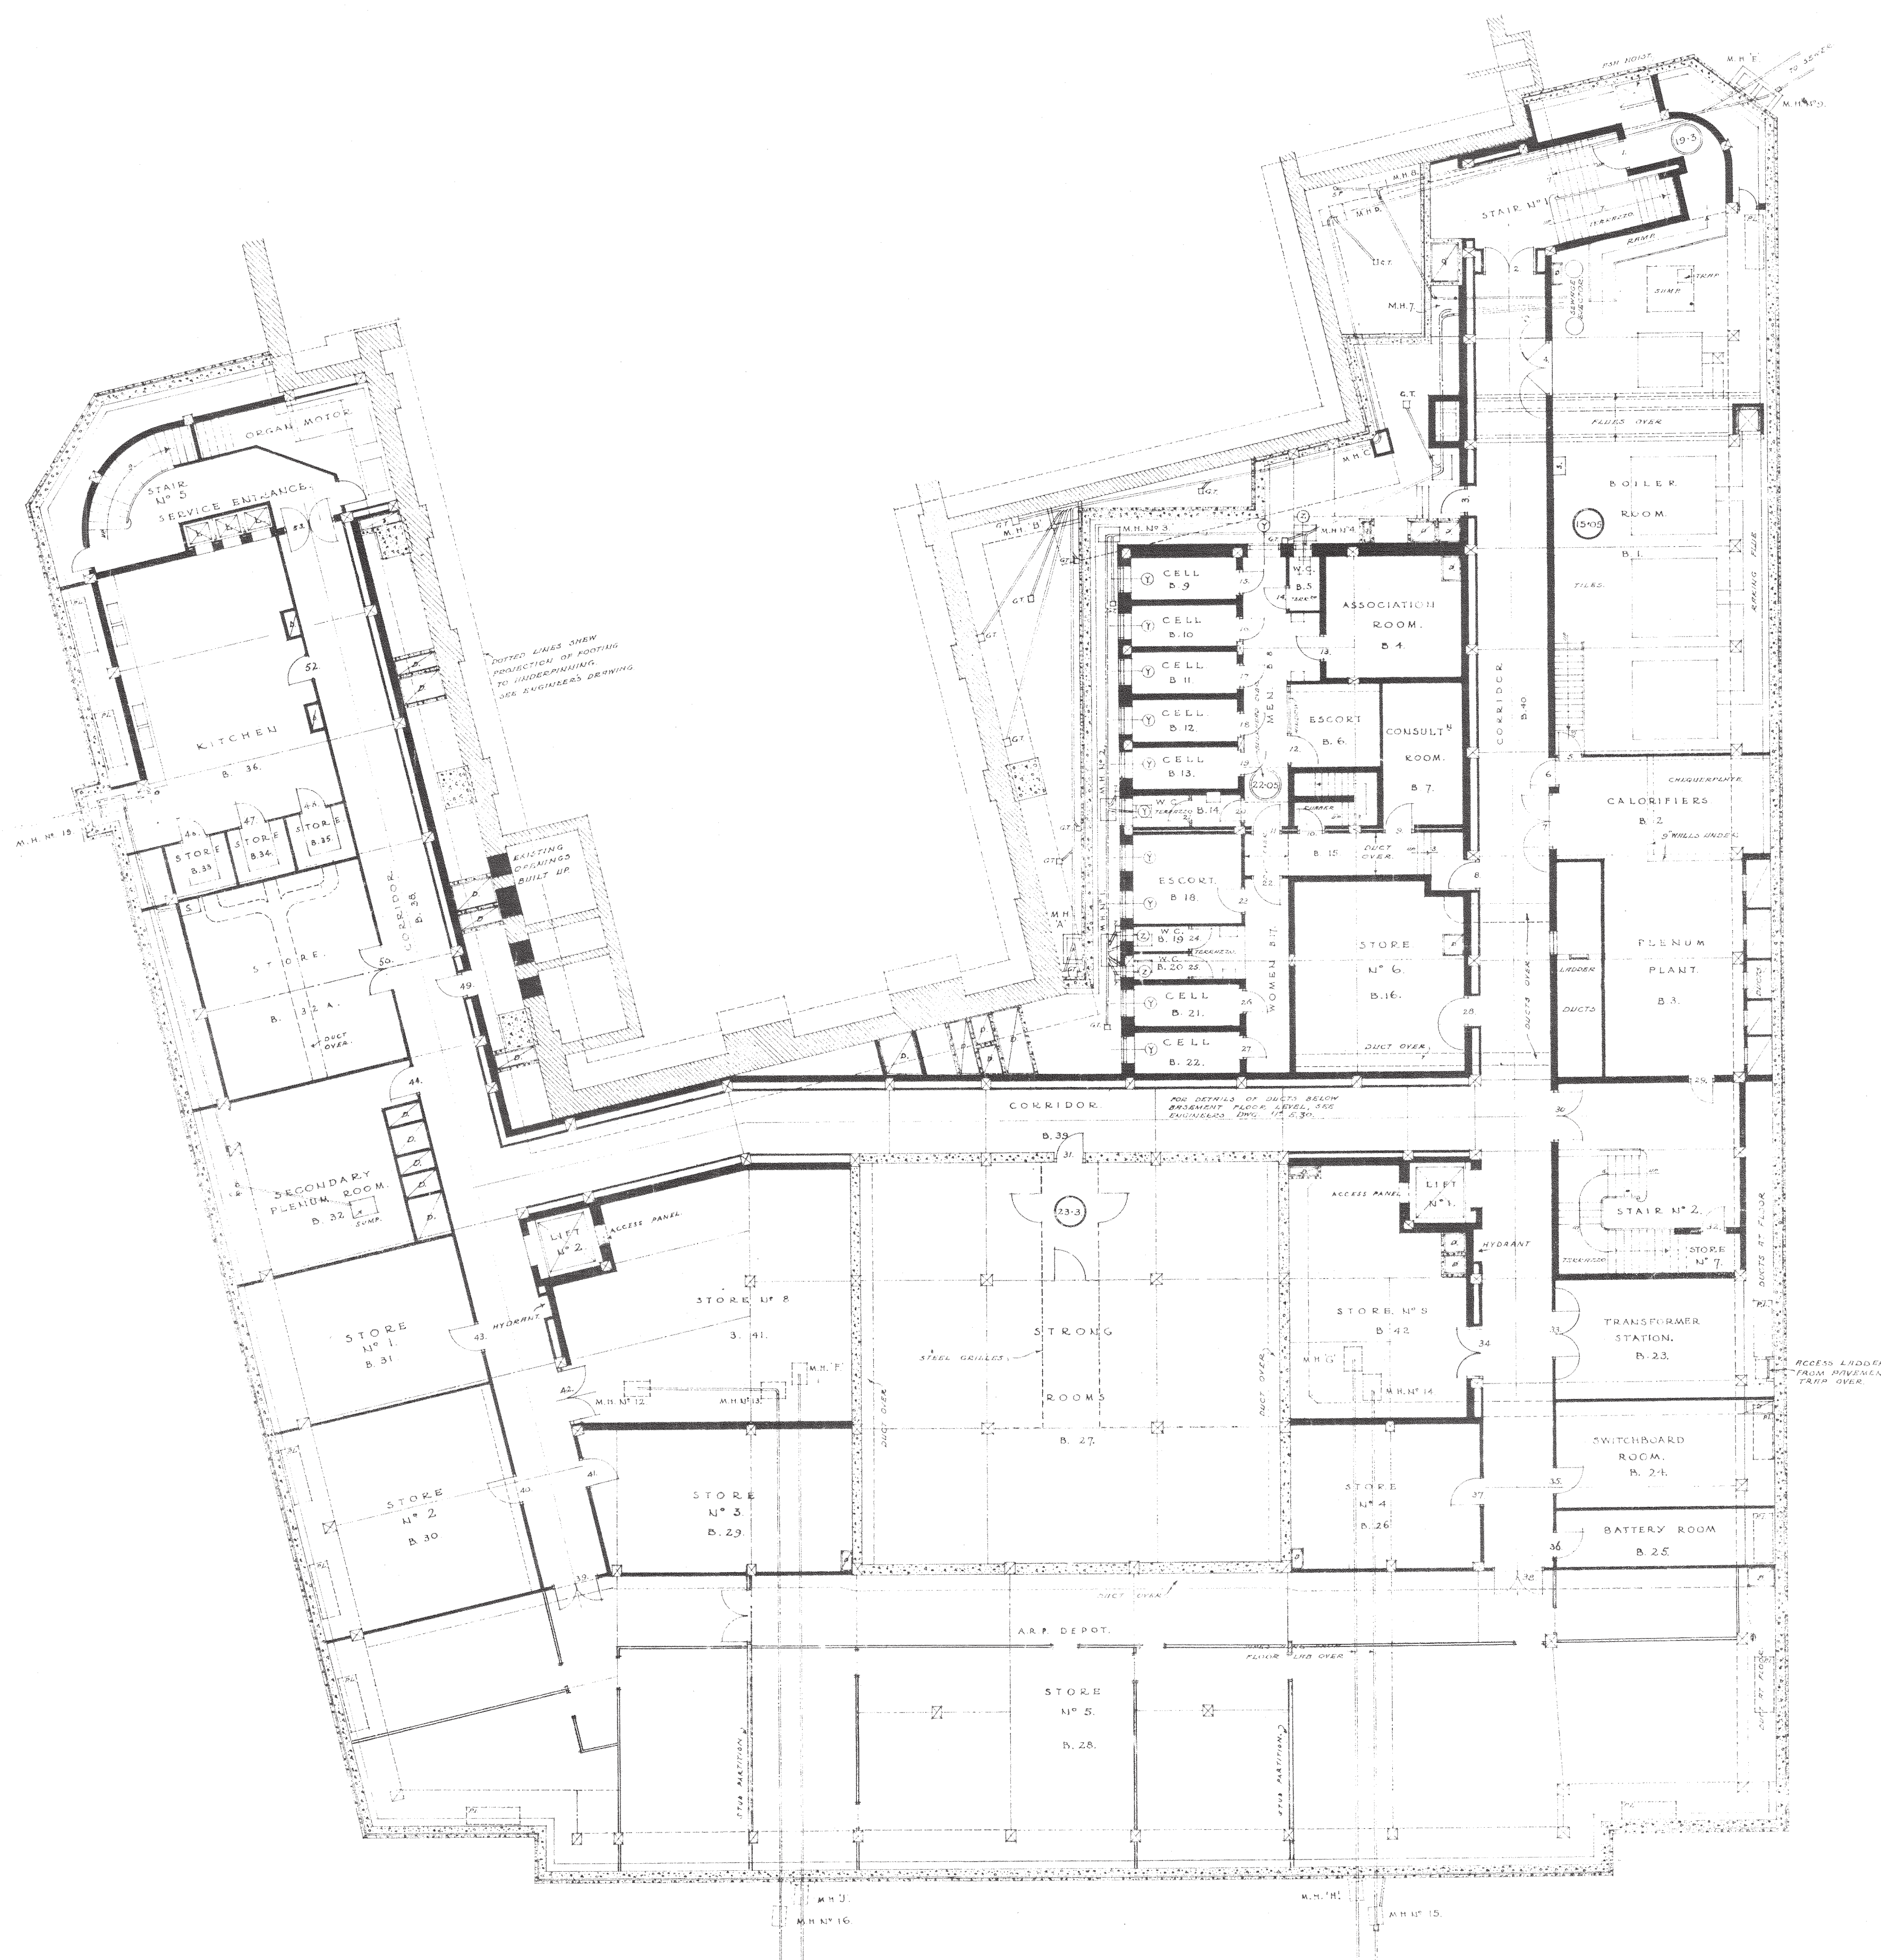

ALTERATIONS AND AMENDMENTS.	
1.	DETAILS OF SERVICE ENTRANCE, AREA 14 REVISED. DETAILING WALL IN AREA 14 REVISED.

NOTES:
1. ALL ROOMS TO BE GRAB DRAINED OTHERWISE NOTED.
2. ALL ROOMS TO BE GRAB DRAINED OTHERWISE NOTED.
3. ALL ROOMS TO BE GRAB DRAINED OTHERWISE NOTED.

THE GUILDHALL, CAMBRIDGE	
PLAN OF BASEMENT	
DATE: 10.10.10	DWG. NO: 65/1

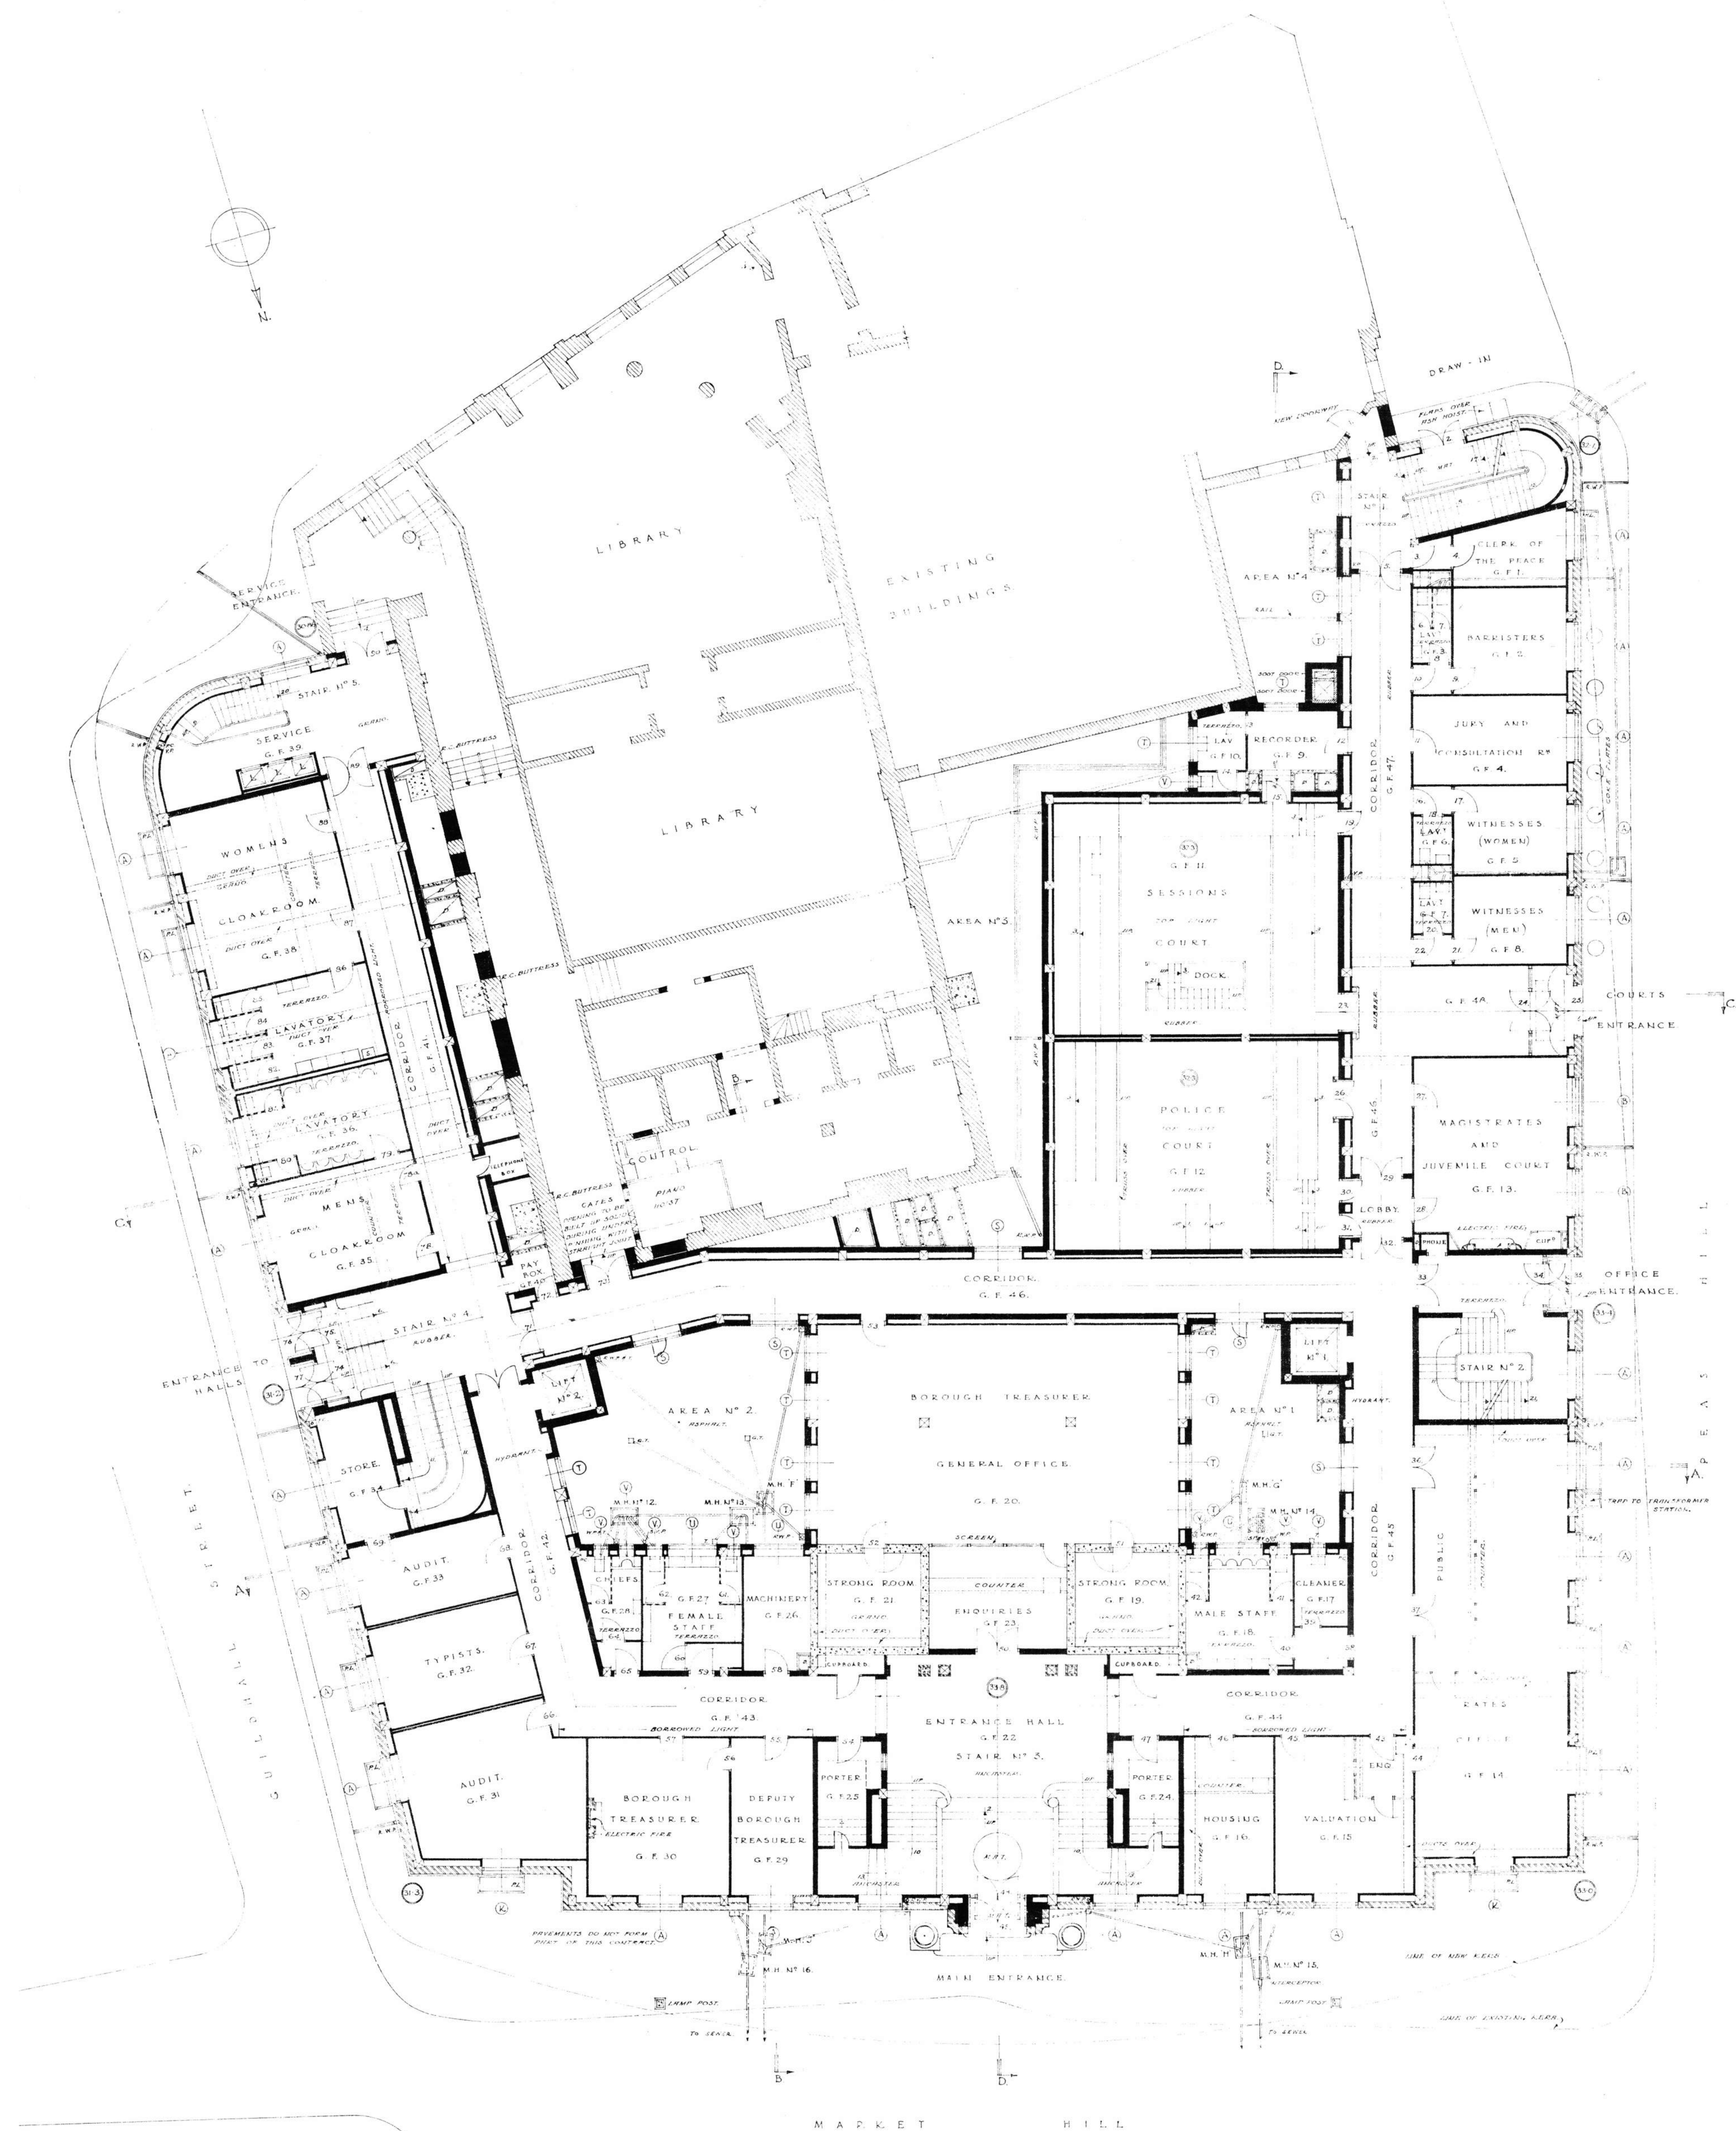


NOTES:
1. DETAILS OF BUILDING TO BE GRAB DRAINED OTHERWISE NOTED.
2. DETAILS OF BUILDING TO BE GRAB DRAINED OTHERWISE NOTED.
3. DETAILS OF BUILDING TO BE GRAB DRAINED OTHERWISE NOTED.

MATERIALS:	
CONCRETE	1:2:4
BRICKWORK	1:2:4
PLASTER	1:2:4
PAINTWORK	1:2:4
GLASS	1:2:4
IRONWORK	1:2:4
STEELWORK	1:2:4
WOODWORK	1:2:4
ROOFING	1:2:4
LANDSCAPE	1:2:4
MECHANICAL	1:2:4
ELECTRICAL	1:2:4
HEATING	1:2:4
Cooling	1:2:4
Lighting	1:2:4
Sound	1:2:4
Security	1:2:4
Fire	1:2:4
Disaster	1:2:4
Other	1:2:4


THE GUILDHALL, CAMBRIDGE	
PLAN OF GROUND FLOOR	
DATE: 10.10.10	DWG. NO: 66

Basement Plan


Ground Floor Plan

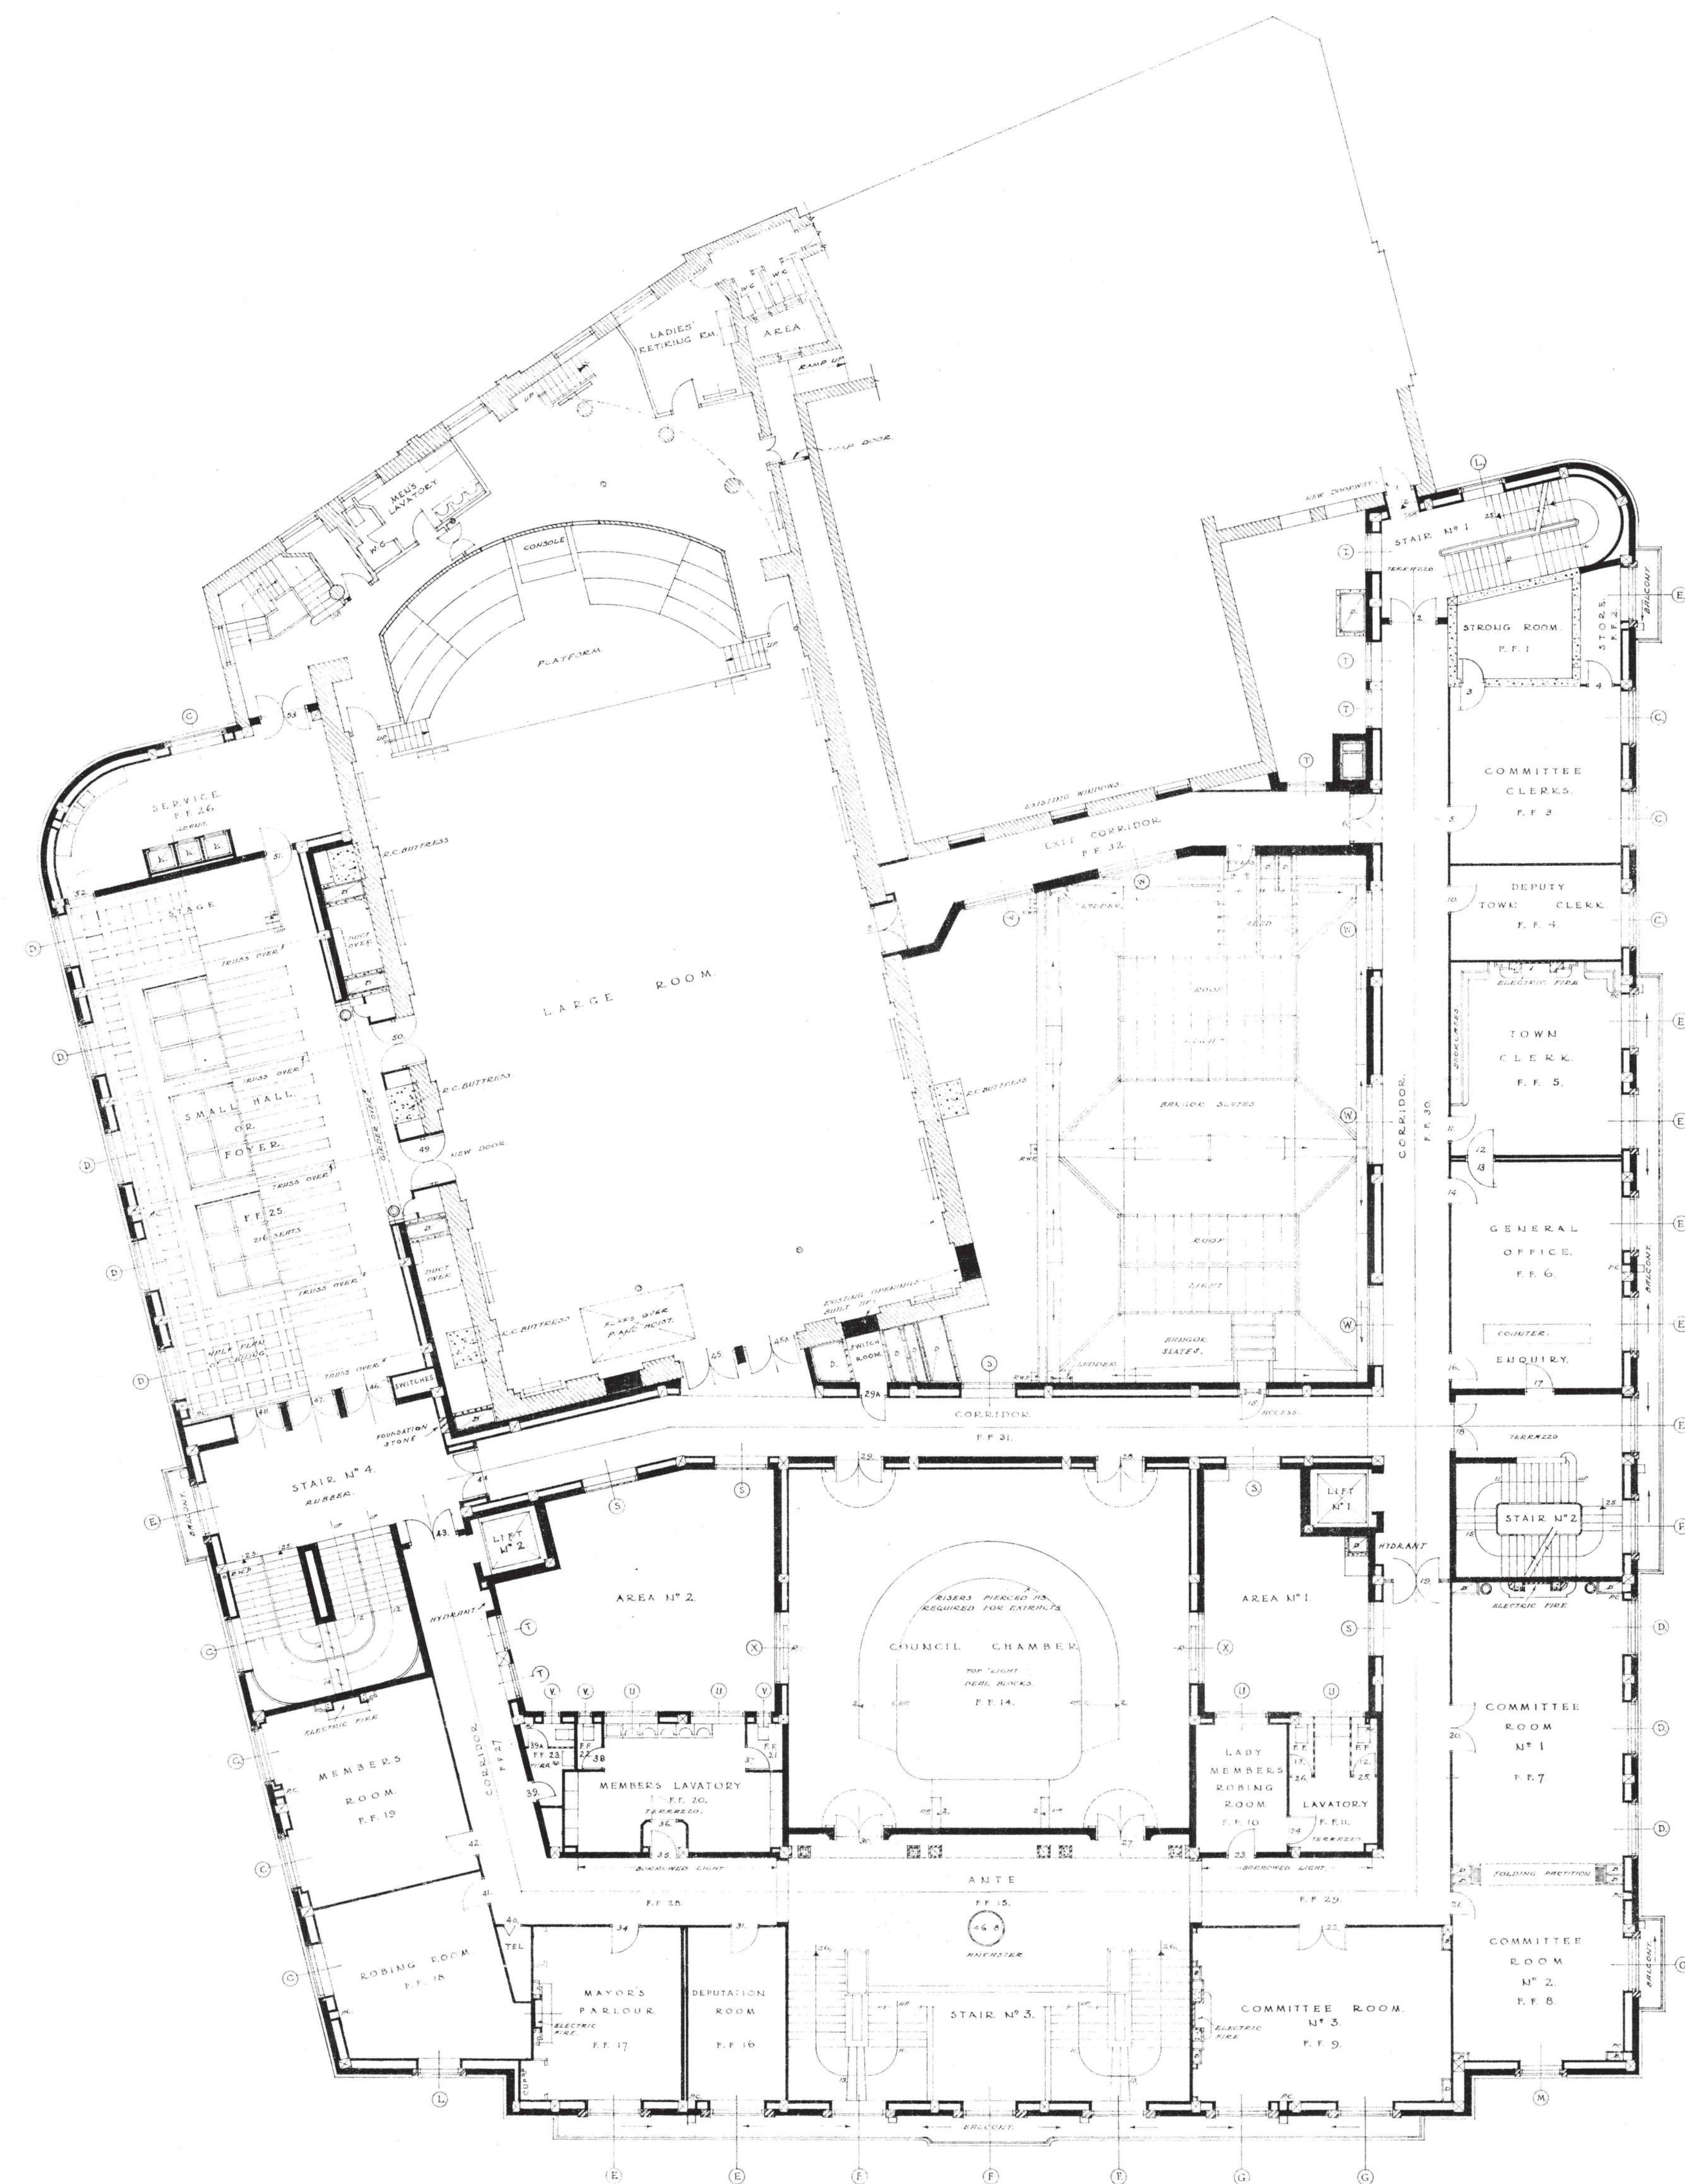




First Floor Plan

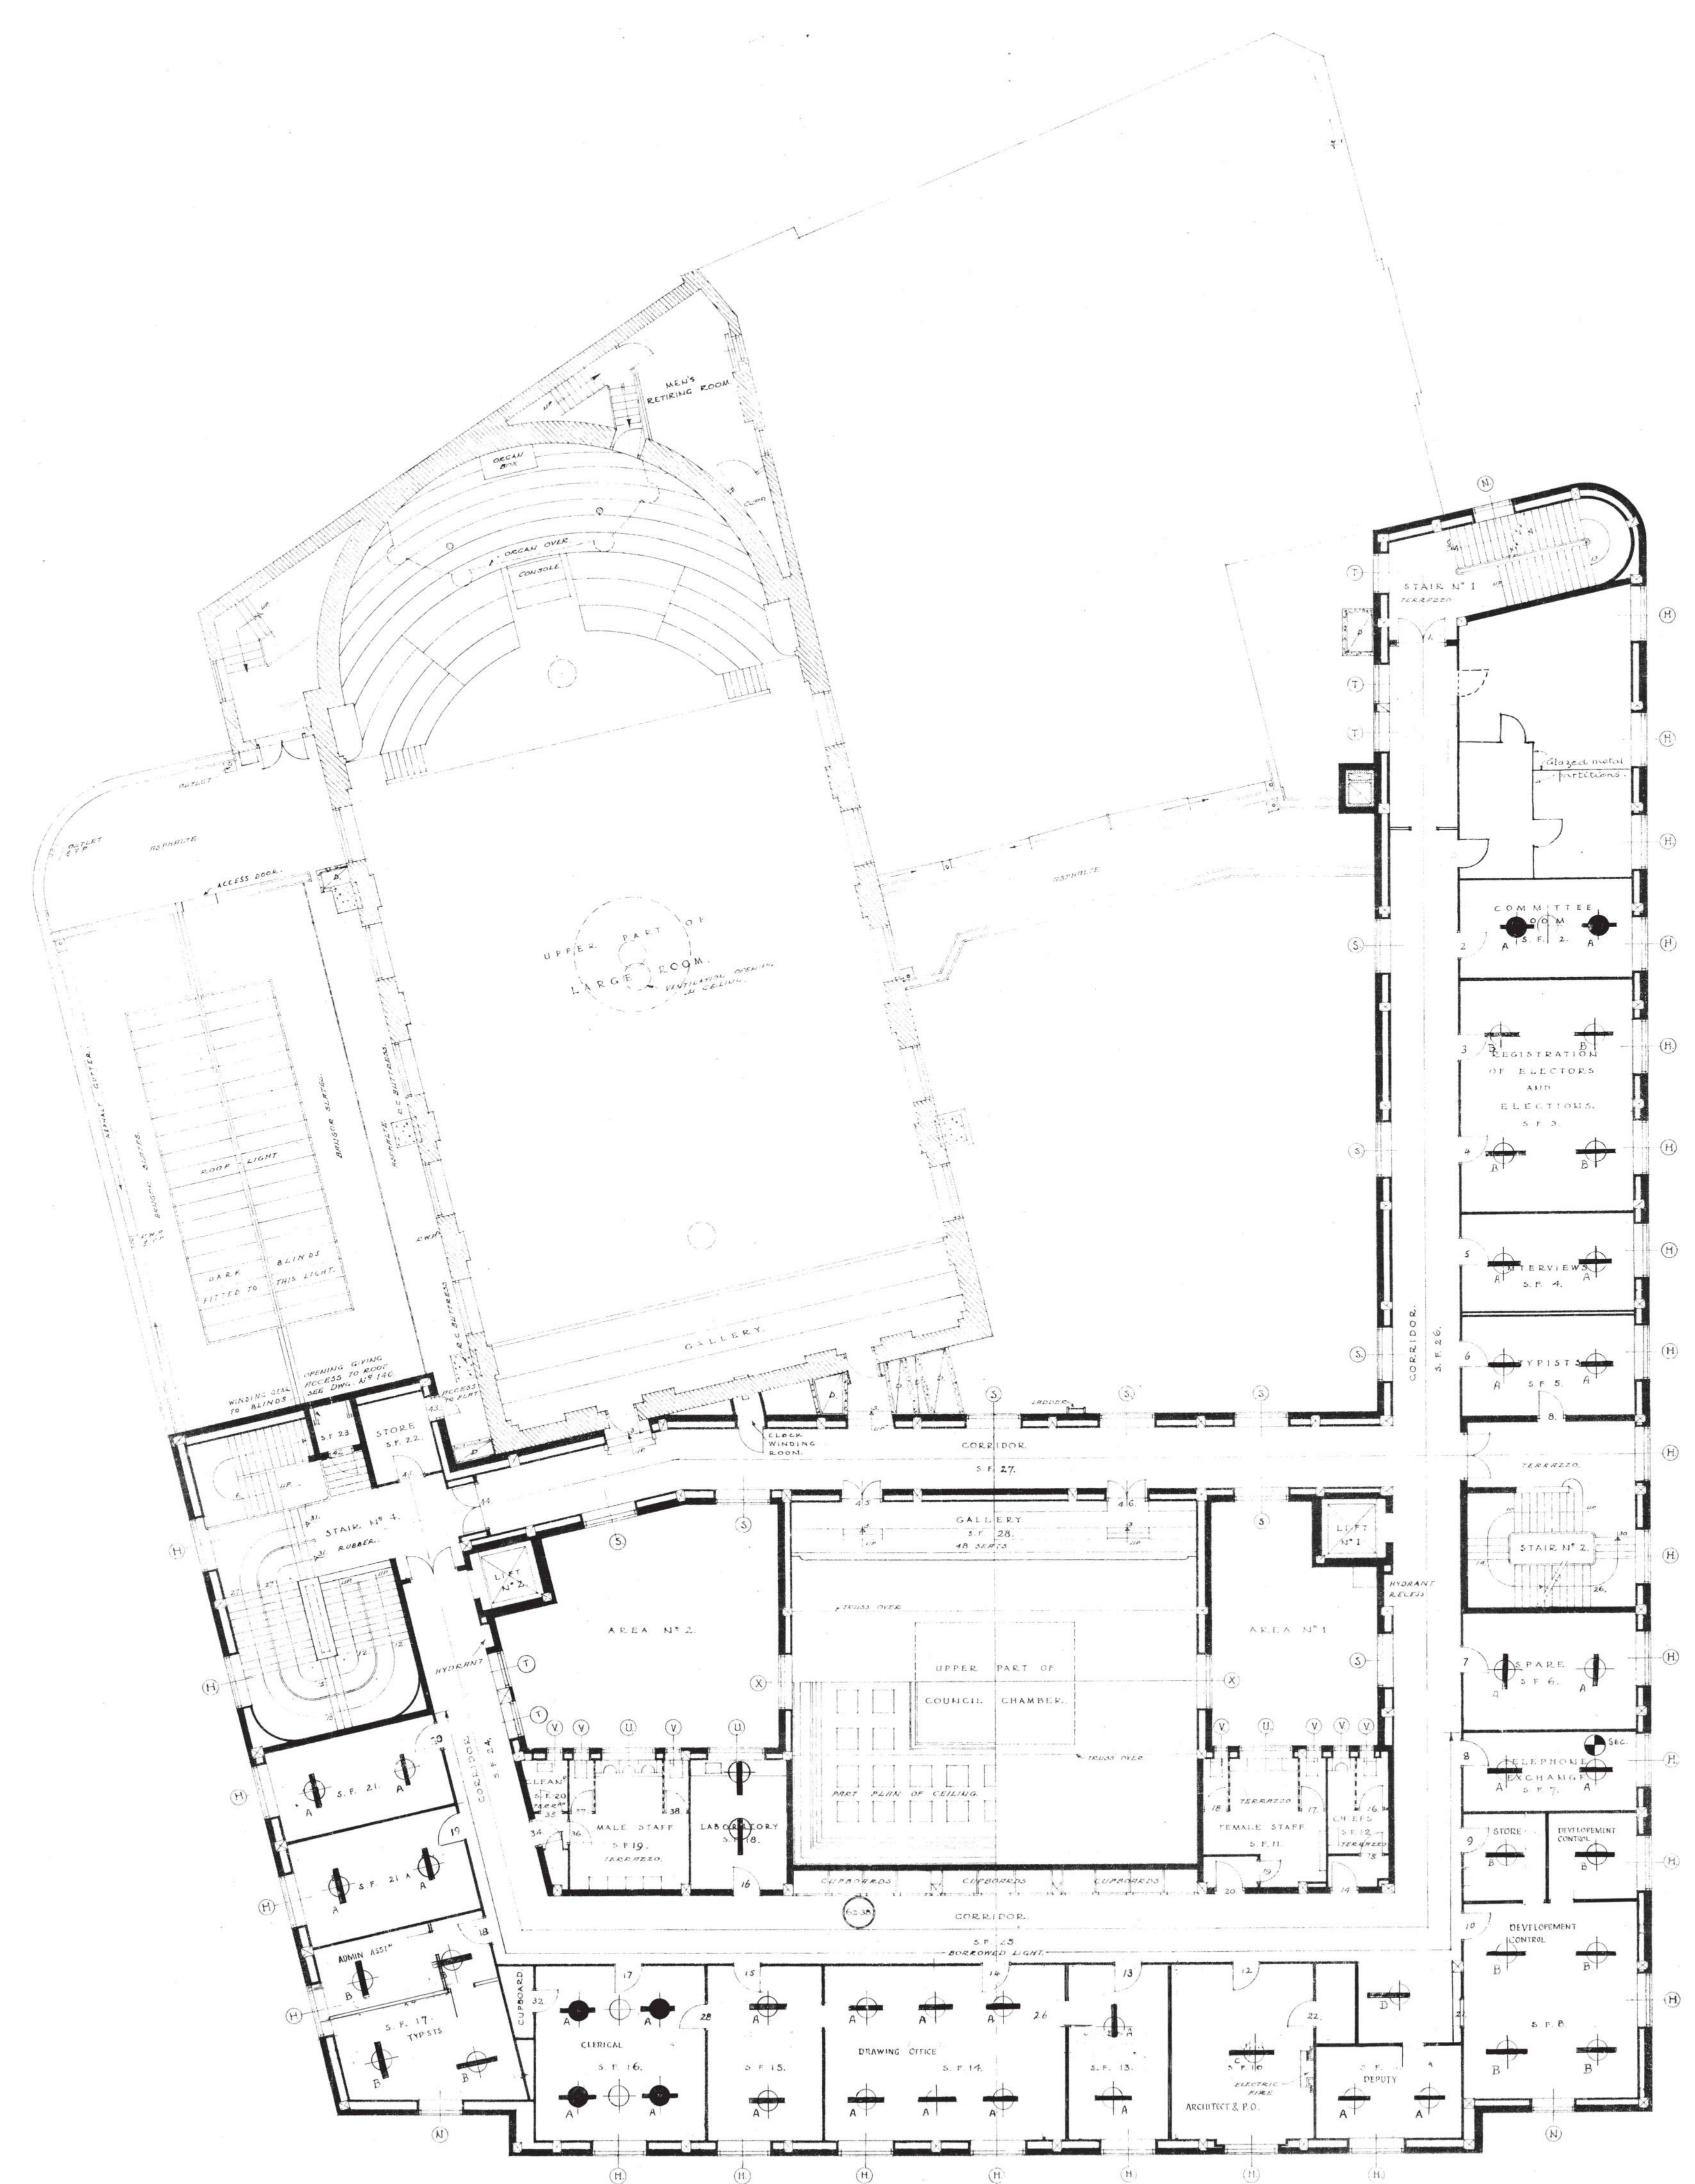

Second Floor Plan

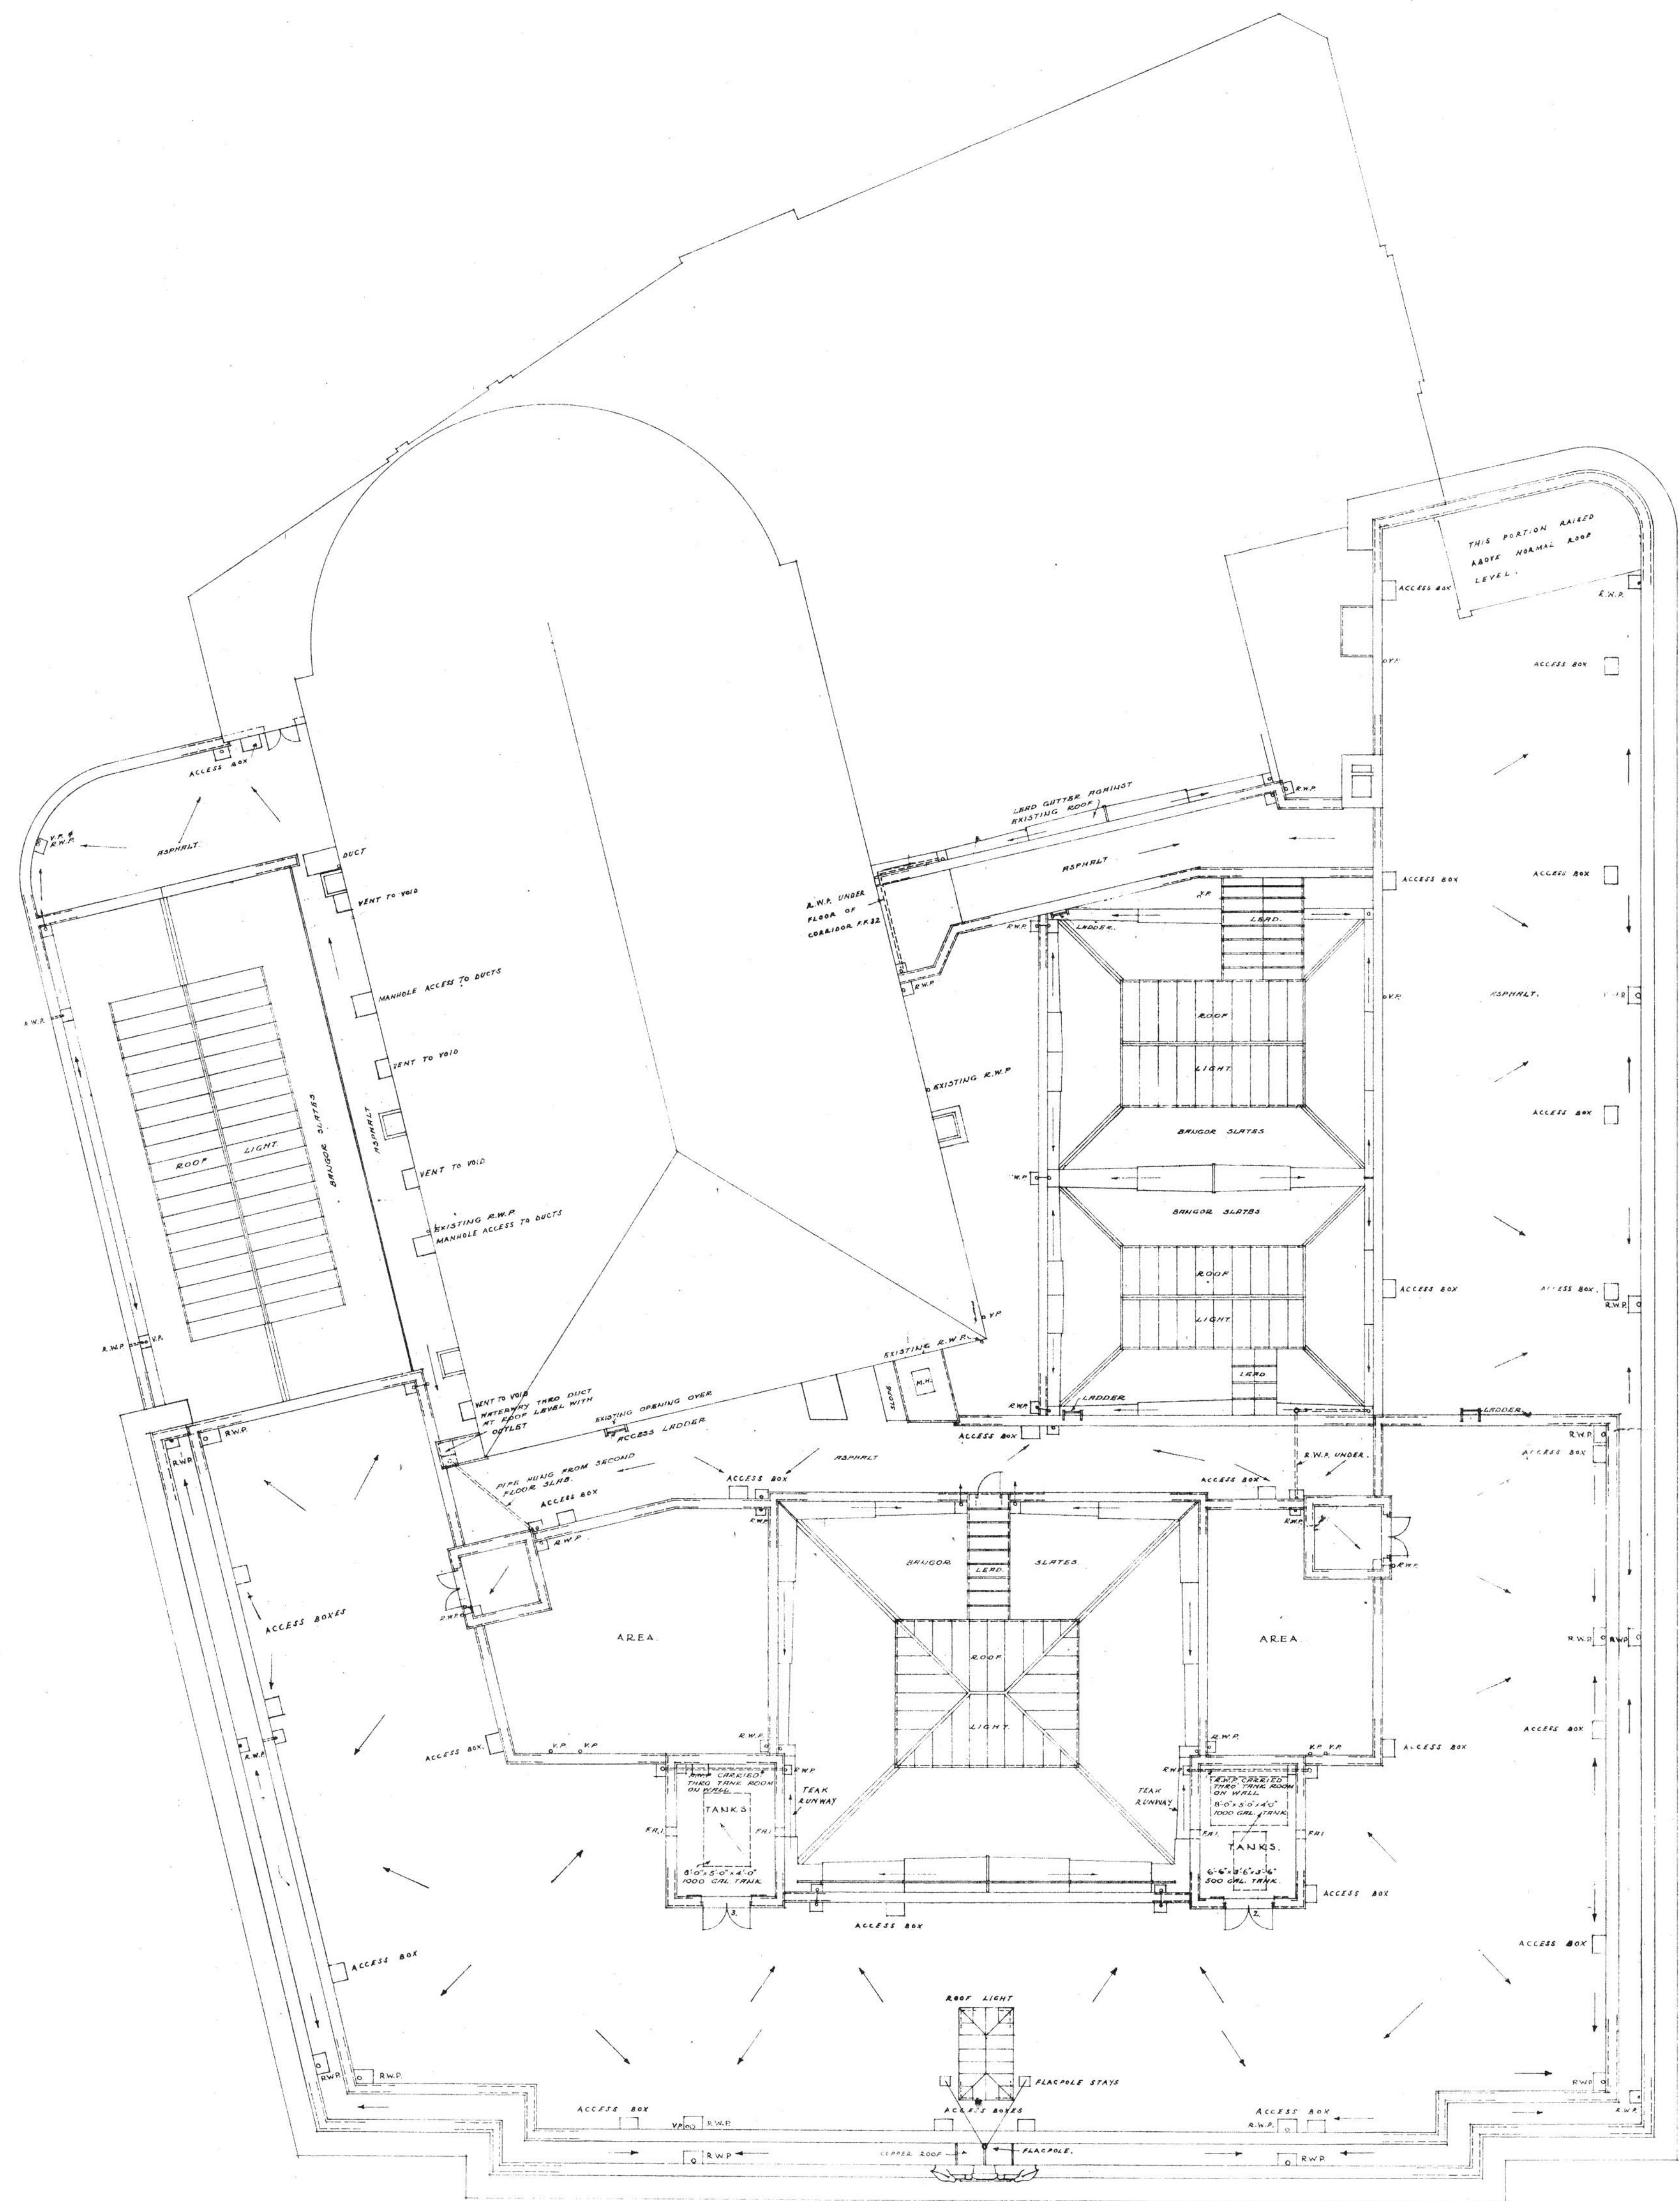

THE GUILDHALL, CAMBRIDGE.
 SCALE 1/4" = 1'-0"
 DWG. NO. 95
 DATE 1. C. COWLES-YOTSEY, F.R.I.B.A. ARCHITECT
 20-7-33
 11, GUY'S INN SQUARE, LONDON, W.C.1

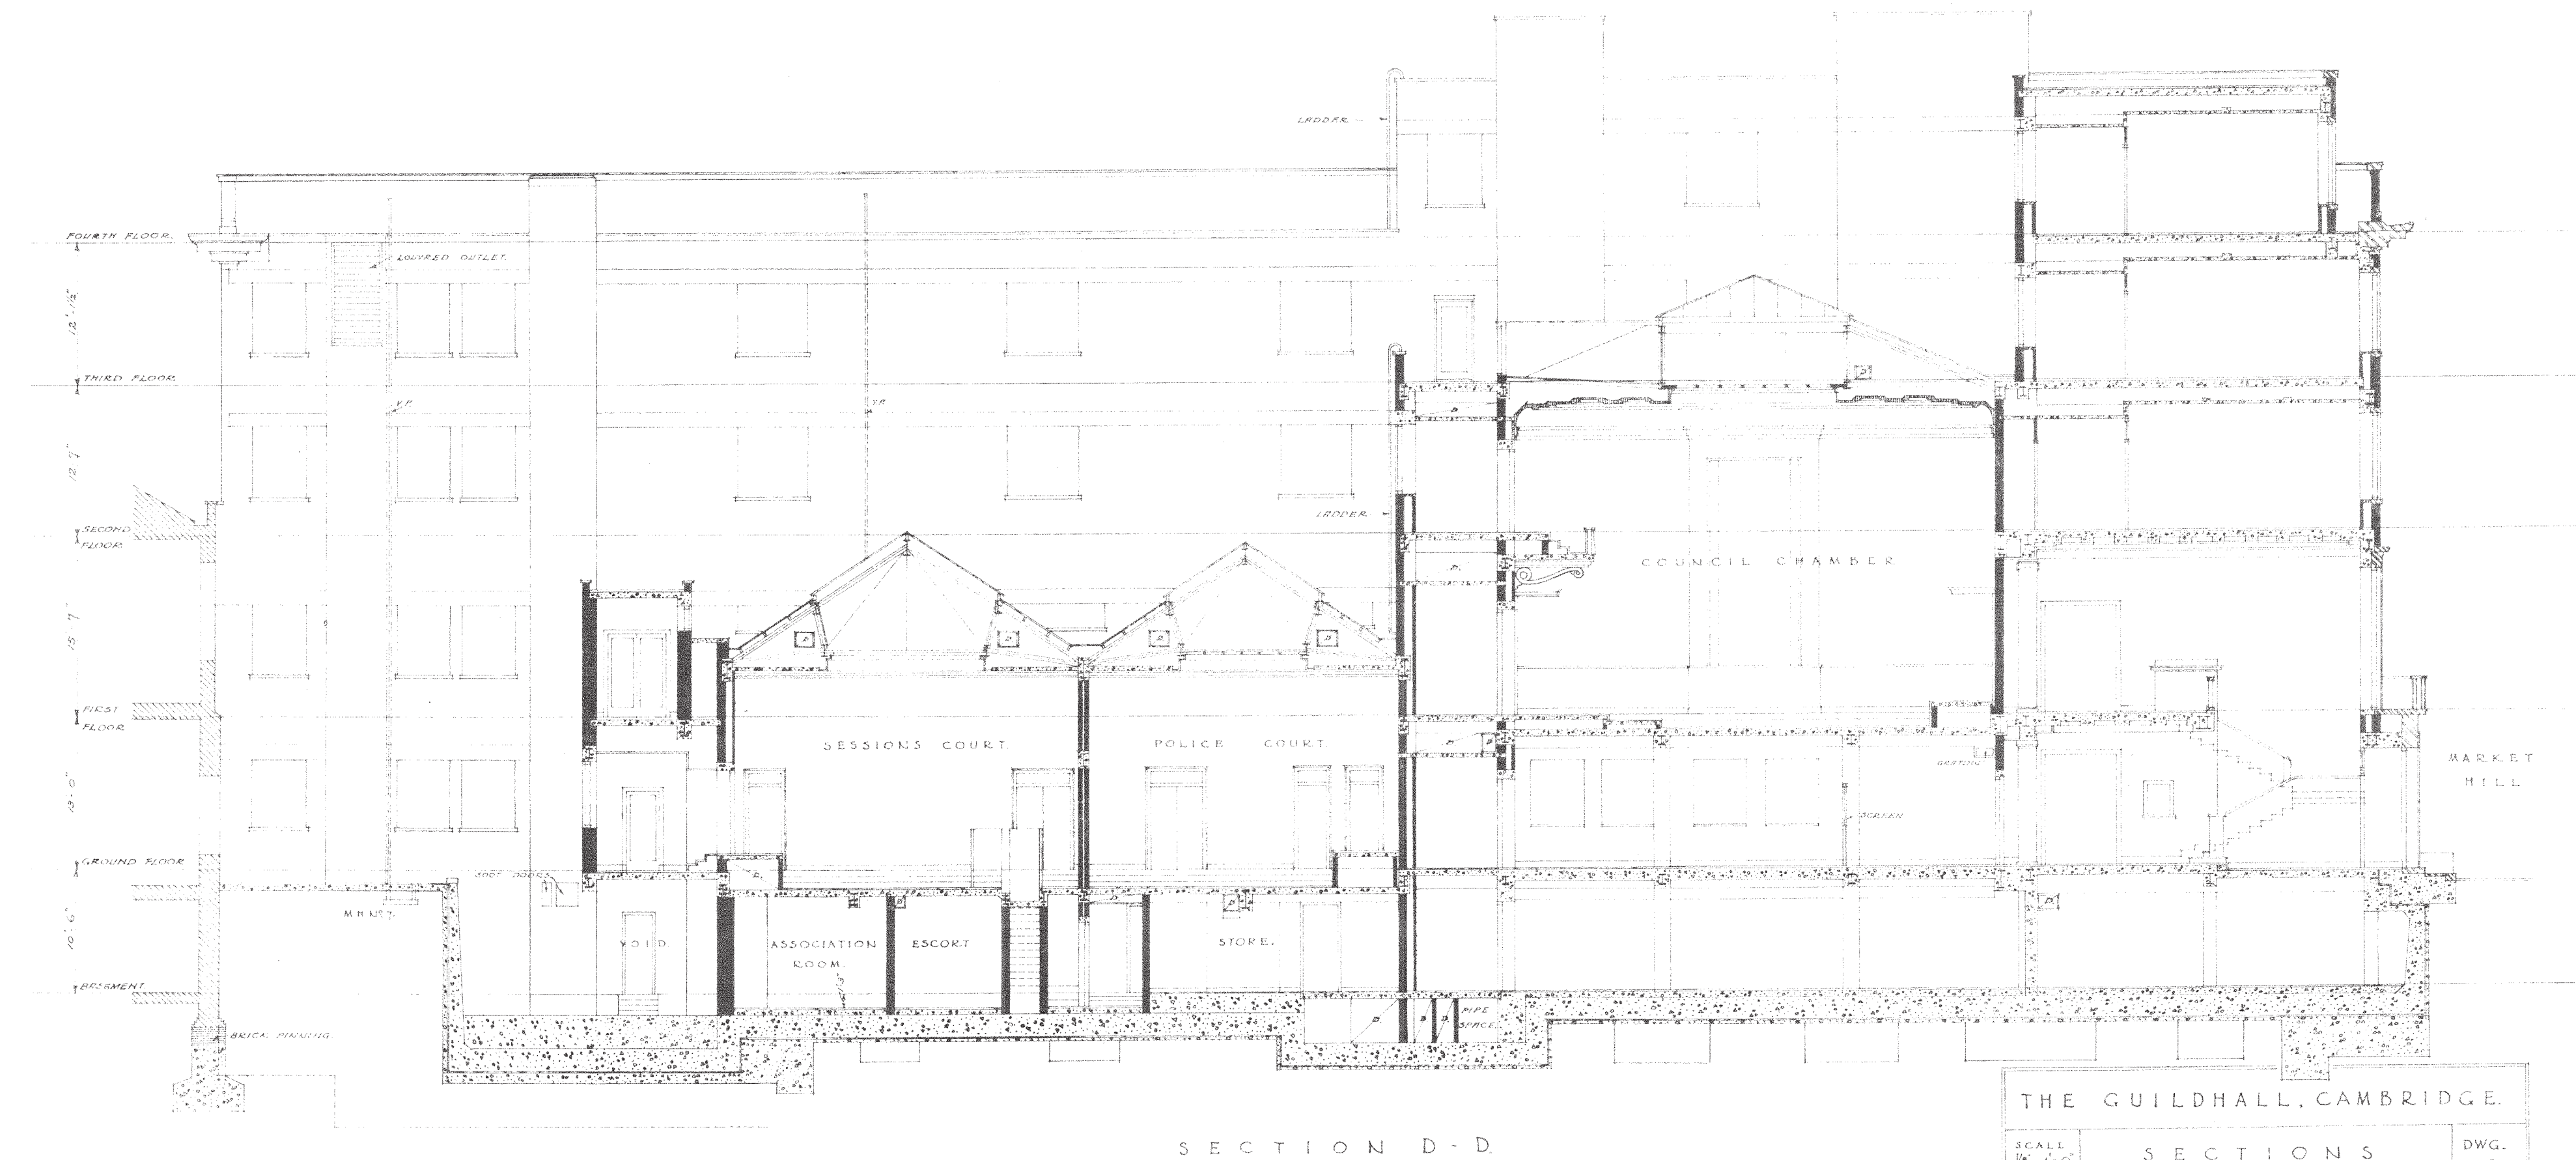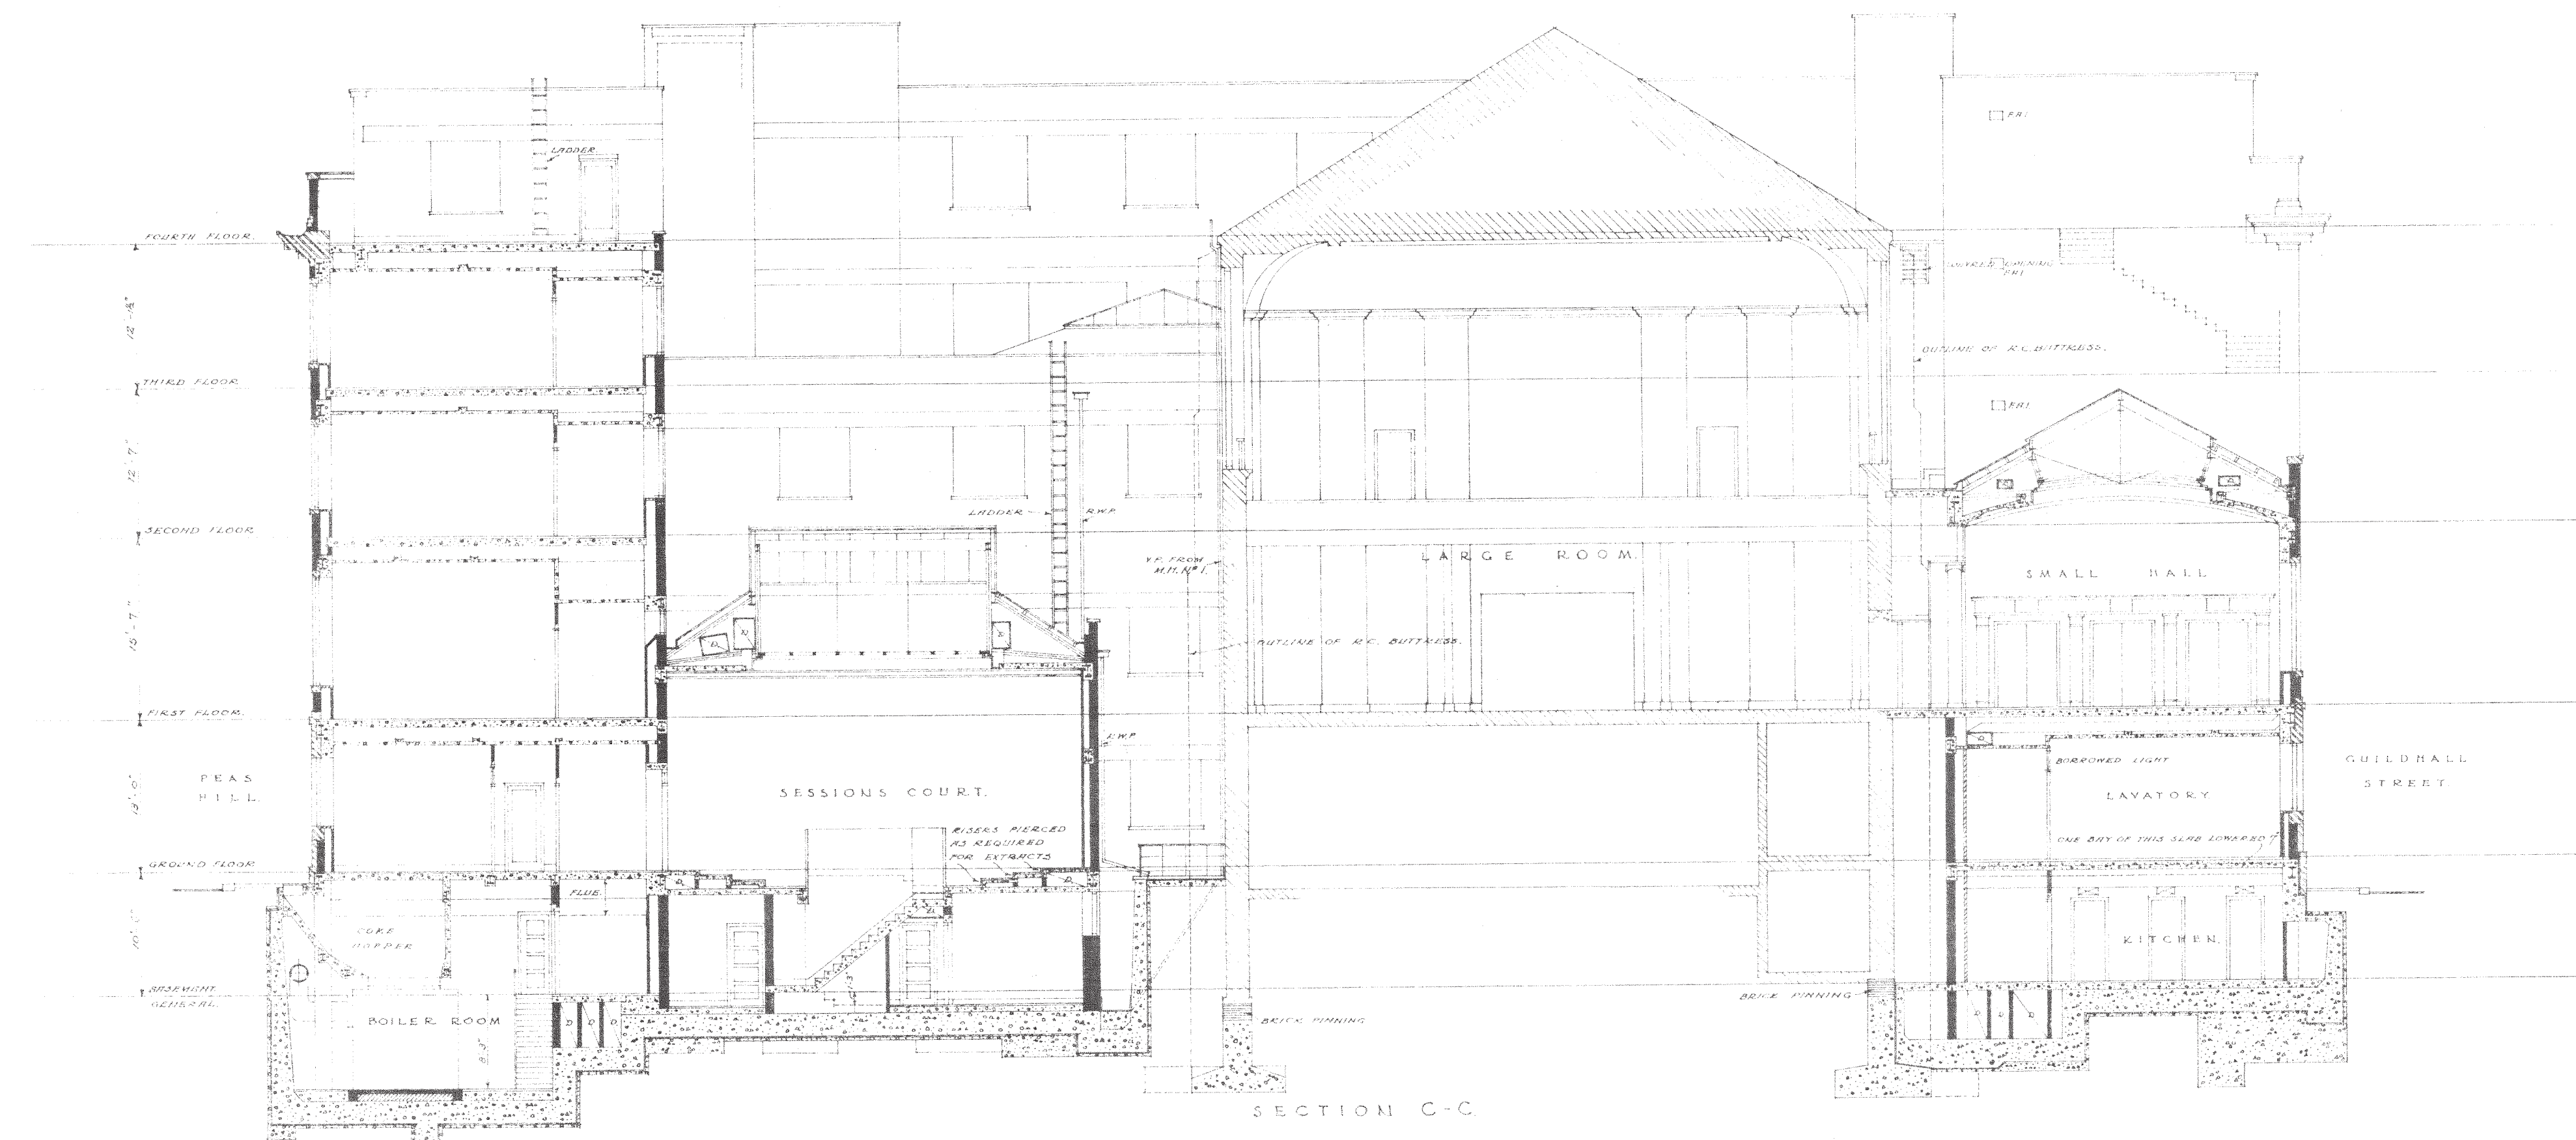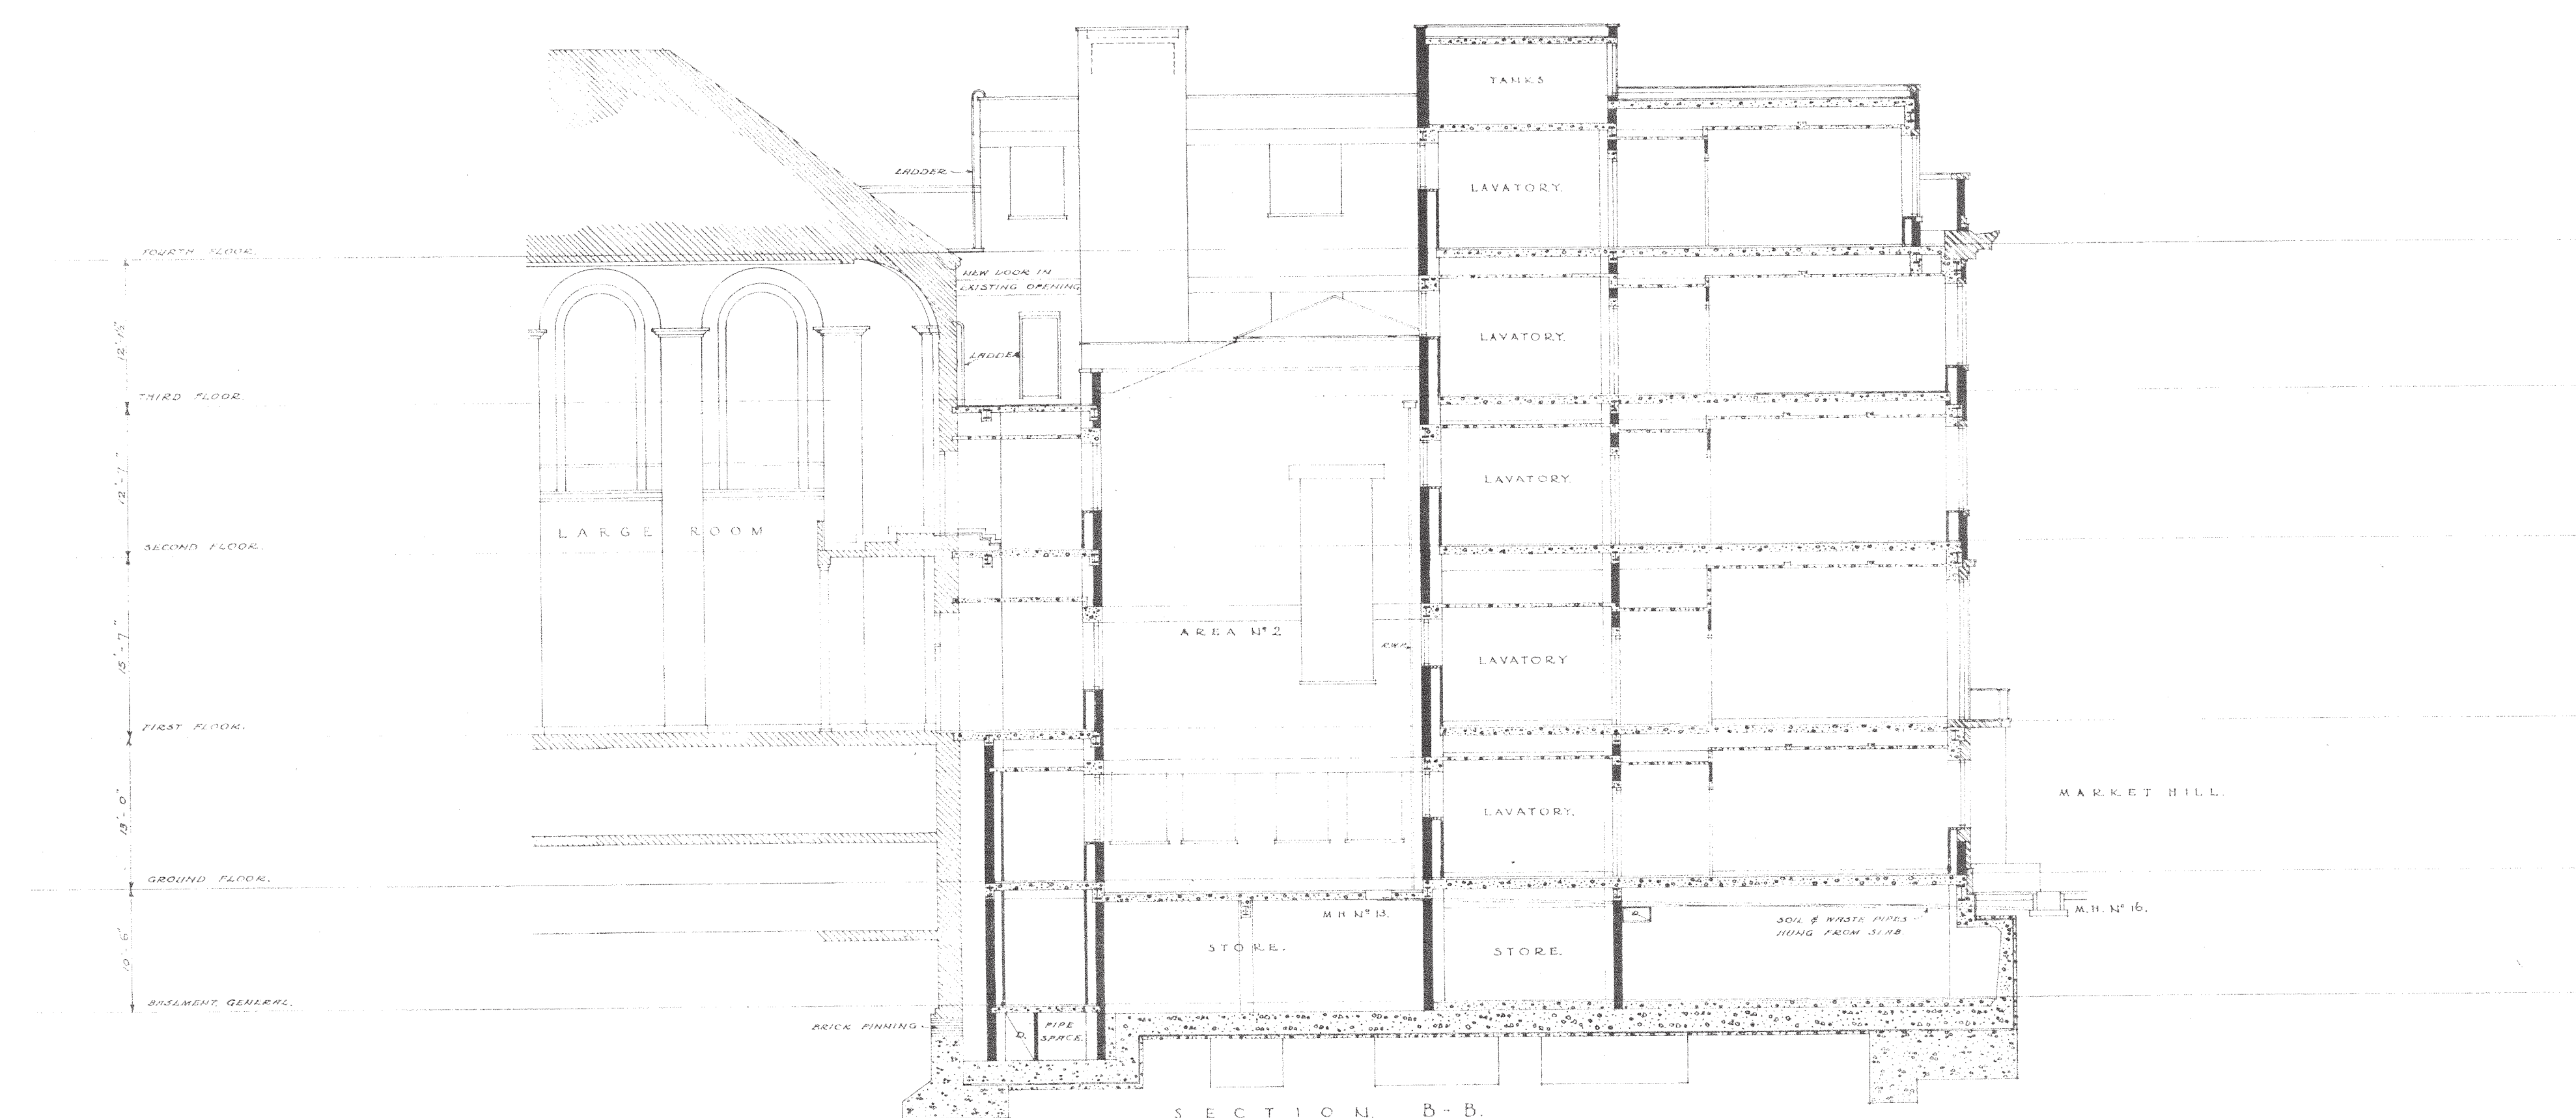

THE GUILDHALL, CAMBRIDGE.
 SCALE 1/4" = 1'-0"
 DWG. NO. 72
 DATE 1. C. COWLES-YOTSEY, F.R.I.B.A. ARCHITECT
 20-7-33
 11, GUY'S INN SQUARE, LONDON, W.C.1



Roof Plan

Sections BB, CC and DD



THE GUILDHALL, CAMBRIDGE		
SCALE. 1/8" = 1'-0"	SIDE ELEVATIONS	DWG 119
DATE. 20.7.55	C. LOWLES-VOYSEY, F.R.I.B.A. ARCHTCT. 14, GRAYS INN SQUARE, LONDON, W.C.1	71

Elevation to Guildhall Street and Elevation to Peas Hill

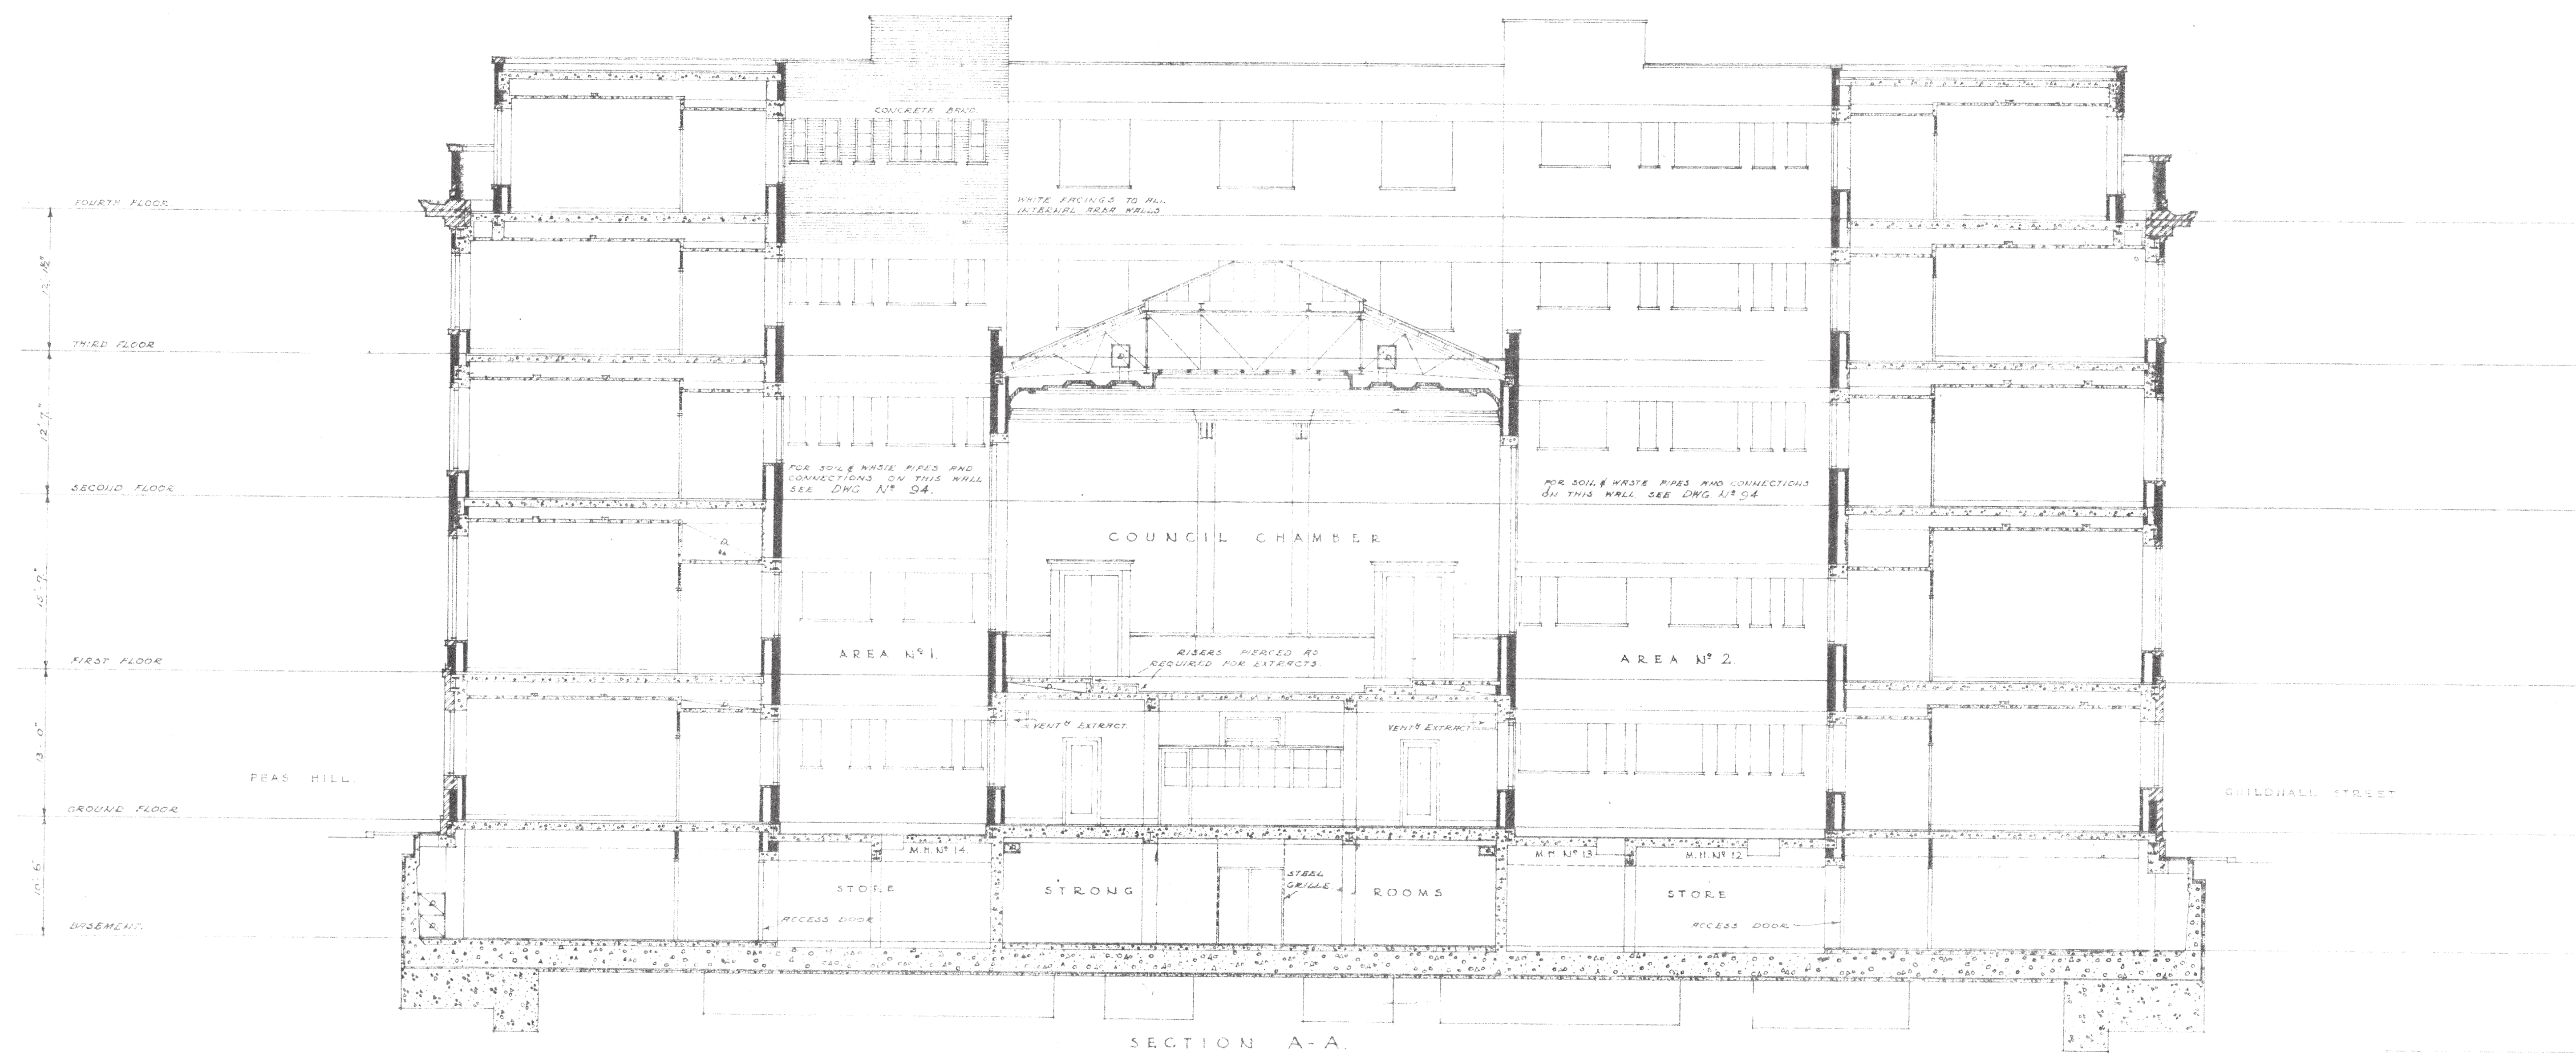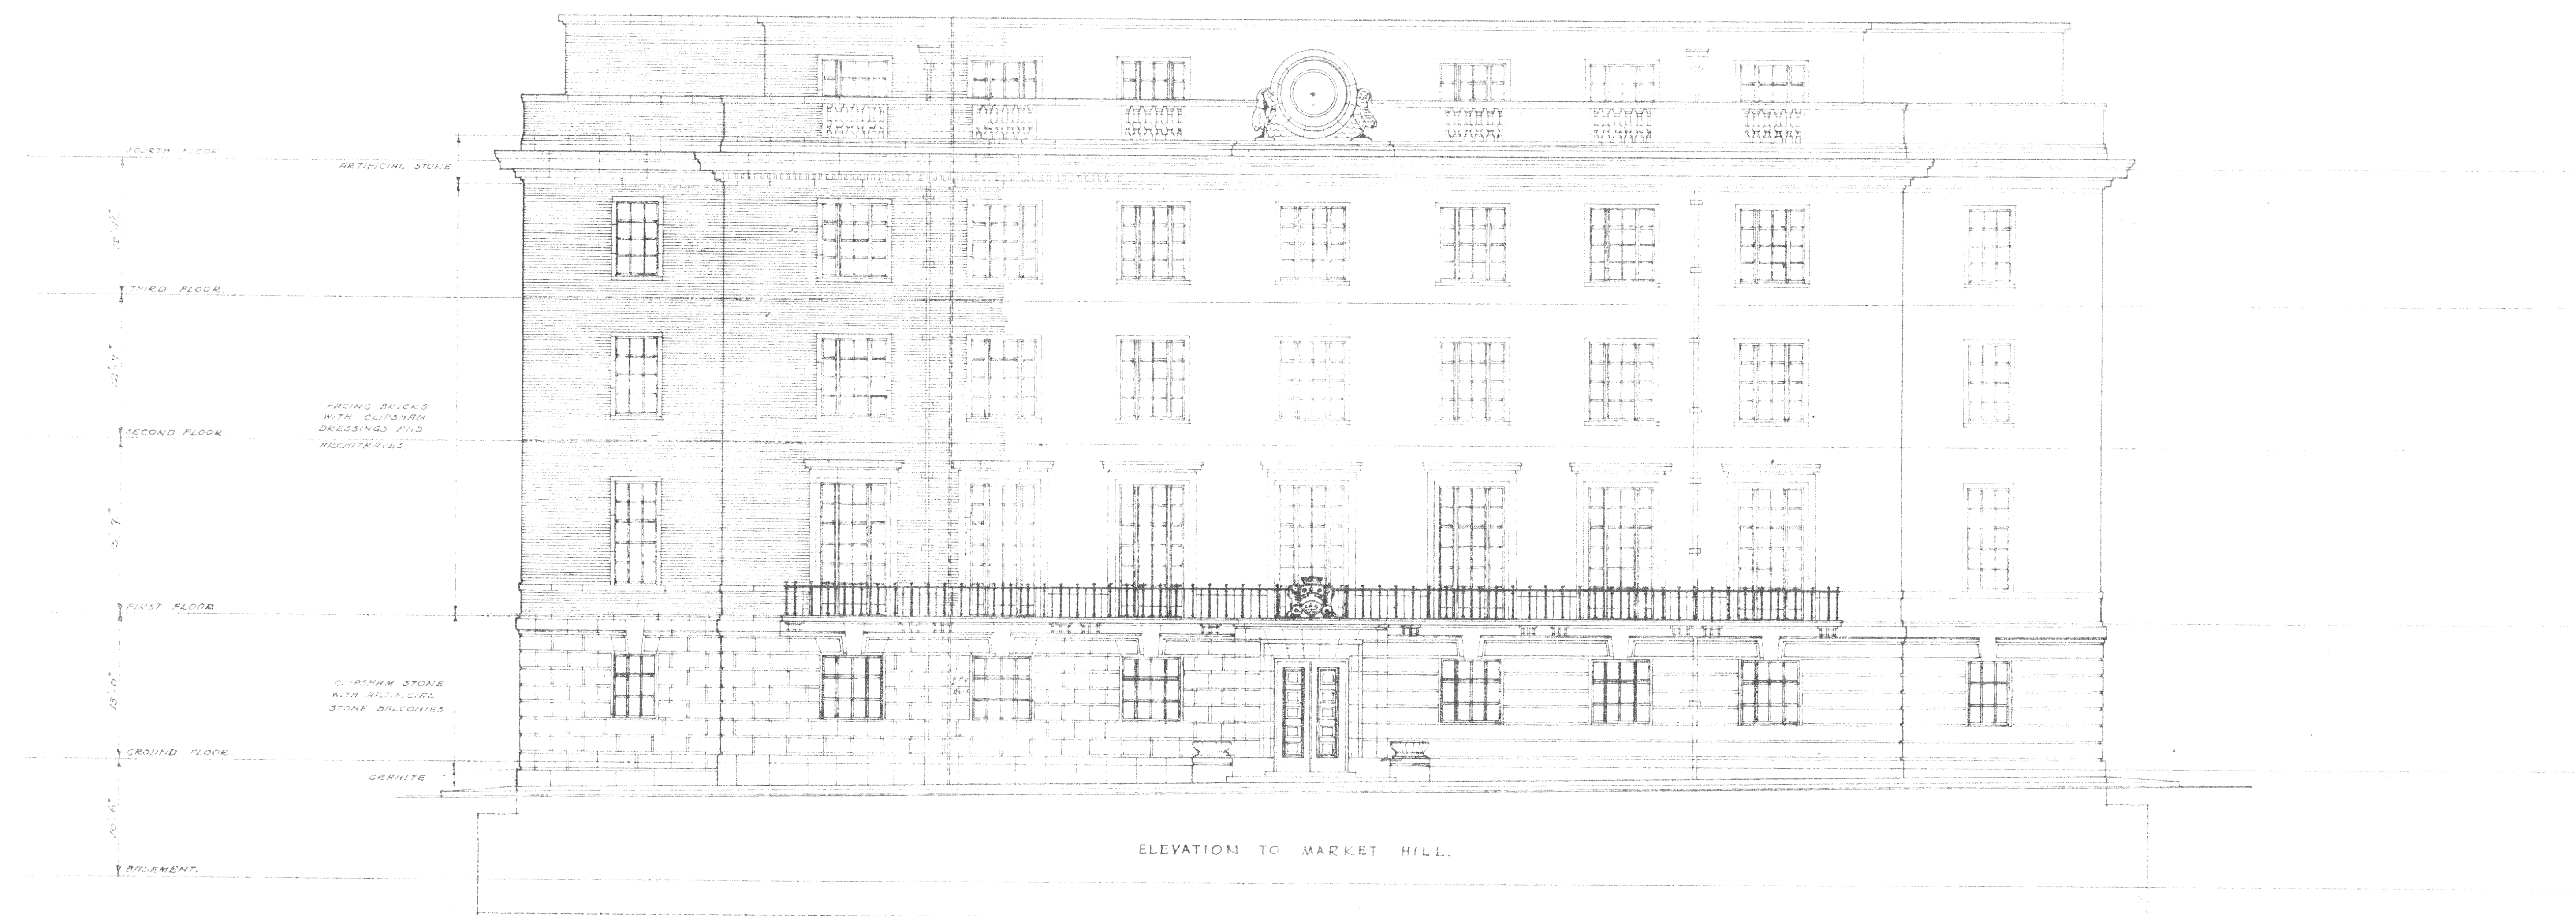

FOR GENERAL NOTES & REFERENCES
SEE GENERAL NOTES & REFERENCES
SEE GENERAL NOTES & REFERENCES

THE GUILDHALL, CAMBRIDGE			
SCALE	1/4" = 1'	FRONT ELEVATION & SECTION	DWG. NO.
DATE	10.12.1910	BY	70
DRAWN BY: J. COWLES & SONS, ARCHT. & SURVEYORS, 10, MARK LANE, LONDON, E.C. 3.			

Elevation to Market Hill and Section AA

2.0

Guildhall
Historic Significance



THE GUILDHALL, CAMBRIDGE BASEMENT FLOOR PLAN


FIELD DIMENSIONS MUST BE TAKEN IN PREFERENCE TO SCALED DIMENSIONS.
CONTRACTORS, SUB-CONTRACTORS & SUPPLIERS MUST VERIFY ALL DIMENSIONS ON SITE BEFORE COMMENCING ANY WORK OR MAKING ANY SHOP DRAWINGS.
DISCREPANCIES TO BE BROUGHT TO THE ARCHITECT'S ATTENTION.

Significance Appraisal

- Area and Features of High Significance
- Area and Features of Medium Significance
- Area and Features of Low/No Significance

NOTES:

- Modern kitchenette fit-outs, showers and WC of no significance
- Modern Partitioning of no significance
- Modern secondary glazing of no significance
- Modern Pictures, fittings and serving of no significance
- The basement contains numerous stored building components, furniture and other items of historic significance which are to be carefully labelled and stored / reused.

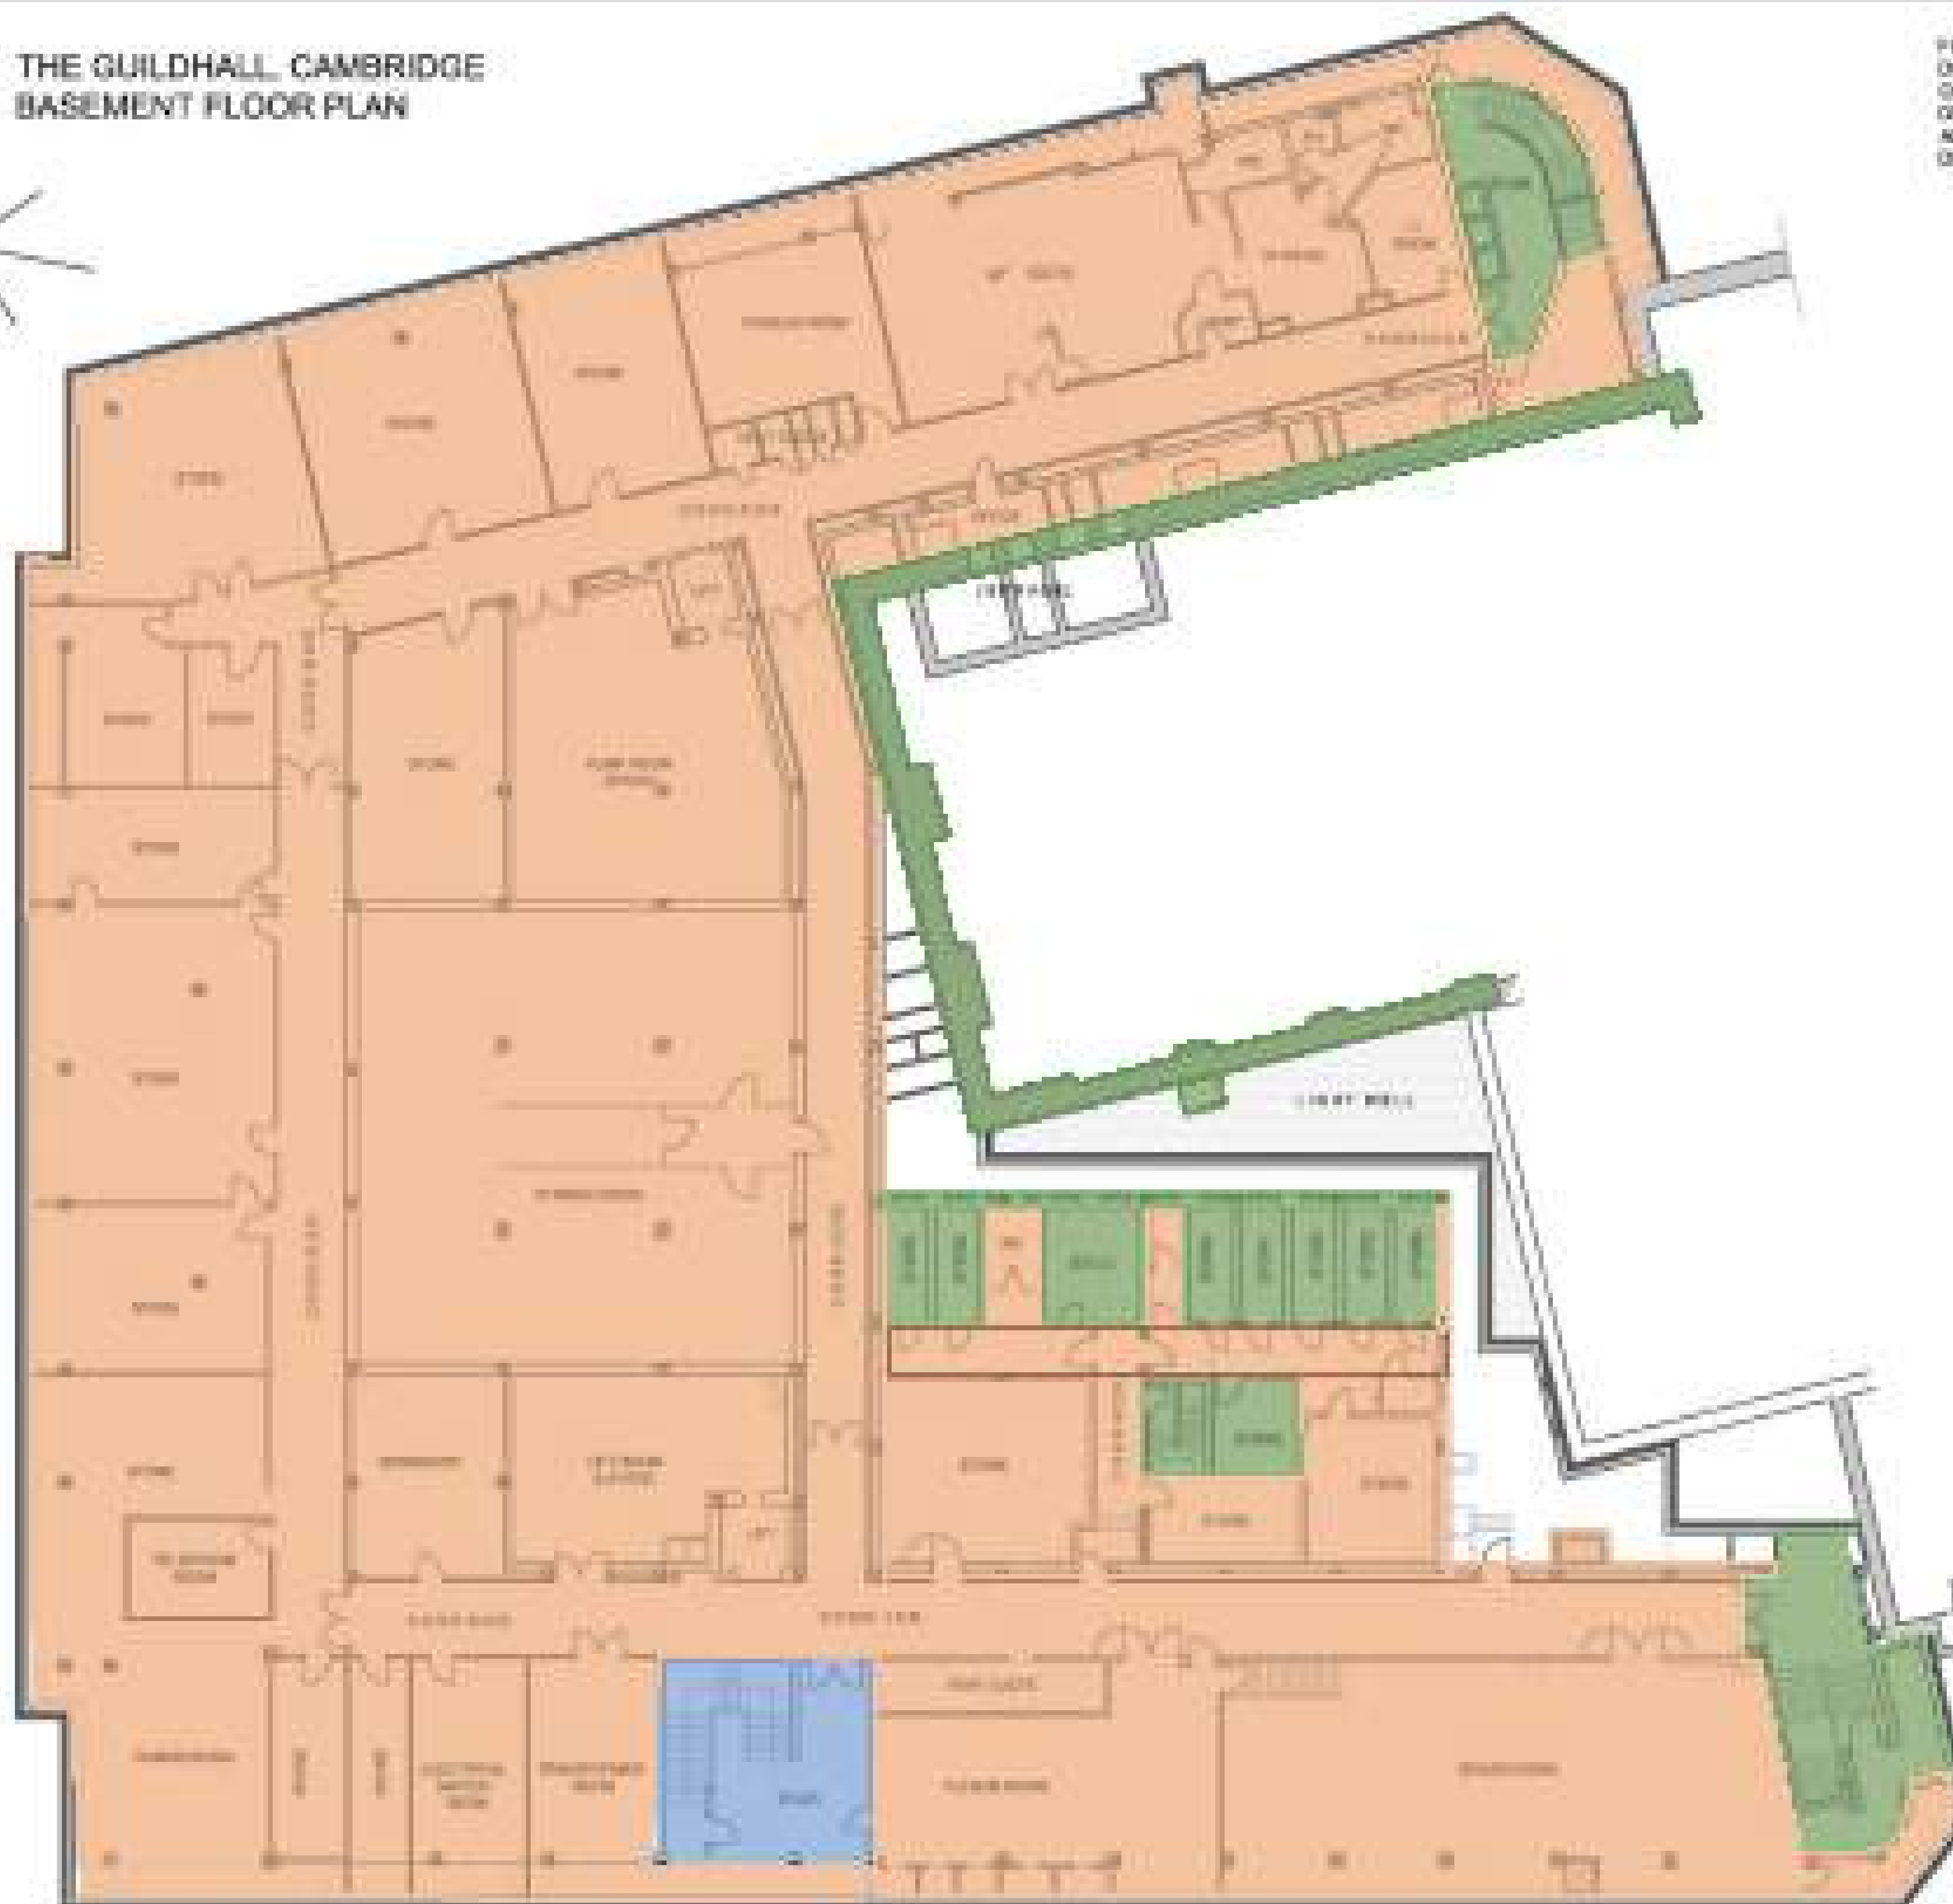

REVISIONS:
DATE / BY



THE GUILDHALL, CAMBRIDGE	PROJECT NO: 1041/01
BASEMENT FLOOR PLAN	DATE: 20.10.10
D.C.S.	SCALE: 1:200 (PLAN)
CAMBRIDGE CITY ARCHITECTS	
ARCHITECTS OF BUILDINGS, INTERIORS & LANDSCAPE	
100 GUILDHALL, CAMBRIDGE CB2 3LQ TEL: 01223 353111 FAX: 01223 353112	
E-MAIL: CAM@CAMCITYARCHITECTS.CO.UK WWW: WWW.CAMCITYARCHITECTS.CO.UK	

NORTH

FIGURED DIMENSIONS MUST BE TAKEN UNLESS NOTED TO SQUARE DIMENSIONS. CONNECTIONS, SUBCONTRACTORS & SUPPLIES MUST VERIFY ALL DIMENSIONS ON SITE BEFORE CONSTRUCTION AND NOTIFY IMMEDIATELY BY E-MAIL (BIMB@BIMB.COM) TO BE BROUGHT TO THE ARCHITECT'S ATTENTION.

Modern Shower & WC
fit-outs of no significance

Significance Appraisal

-  Area and Features of High Significance
-  Area and Features of Medium Significance
-  Area and Features of Low/No Significance

NOTES

Modern kitchen's fit-outs,
showers and VAC of no
significance

Modern Partitioning of no significance

Modern secondary grading
of no significance

**Modern Pictures, things
and serving of no
significance**

OUTSIDE OF PROJECT SCOPE

1

3

water and soil in
high concentrations

2

1

3


2

4

modern positions of
no significance

4.

REVISIONS
By: J. C. B. / RY.

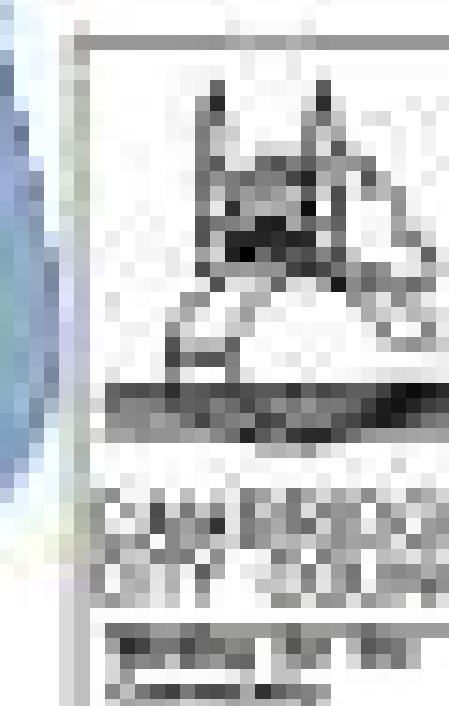

THE GUNDELL COLLECTION

GROUND FLOOR LAYOUT PLAN

11

CAMBRIDGE CITY ARCHITECTS

THE UNIVERSITY OF CHICAGO LIBRARY

100

100

100



100

PLATE 1

THE GUILDHALL, CAMBRIDGE FIRST FLOOR PLAN




PLEASE REMEMBER THAT THE ARCHITECTS' DRAWINGS ARE NOT TO BE USED FOR CONSTRUCTION. CONSTRUCTORS, SUBCONTRACTORS & SUPPLIERS MUST VERIFY ALL DIMENSIONS ON SITE BEFORE COMMENCING ANY WORK. DIMENSIONS MAY VARY SLIGHTLY FROM THE ARCHITECT'S ATTENTION.

Significance Appraisal

- Area and Features of High Significance
- Area and Features of Medium Significance
- Area and Features of Low/No Significance

NOTES:

- Modern kitchen fit-outs of no significance
- Modern Partitioning of no significance
- Modern secondary glazing of no significance
- Modern Pictures, fittings and serving of no significance

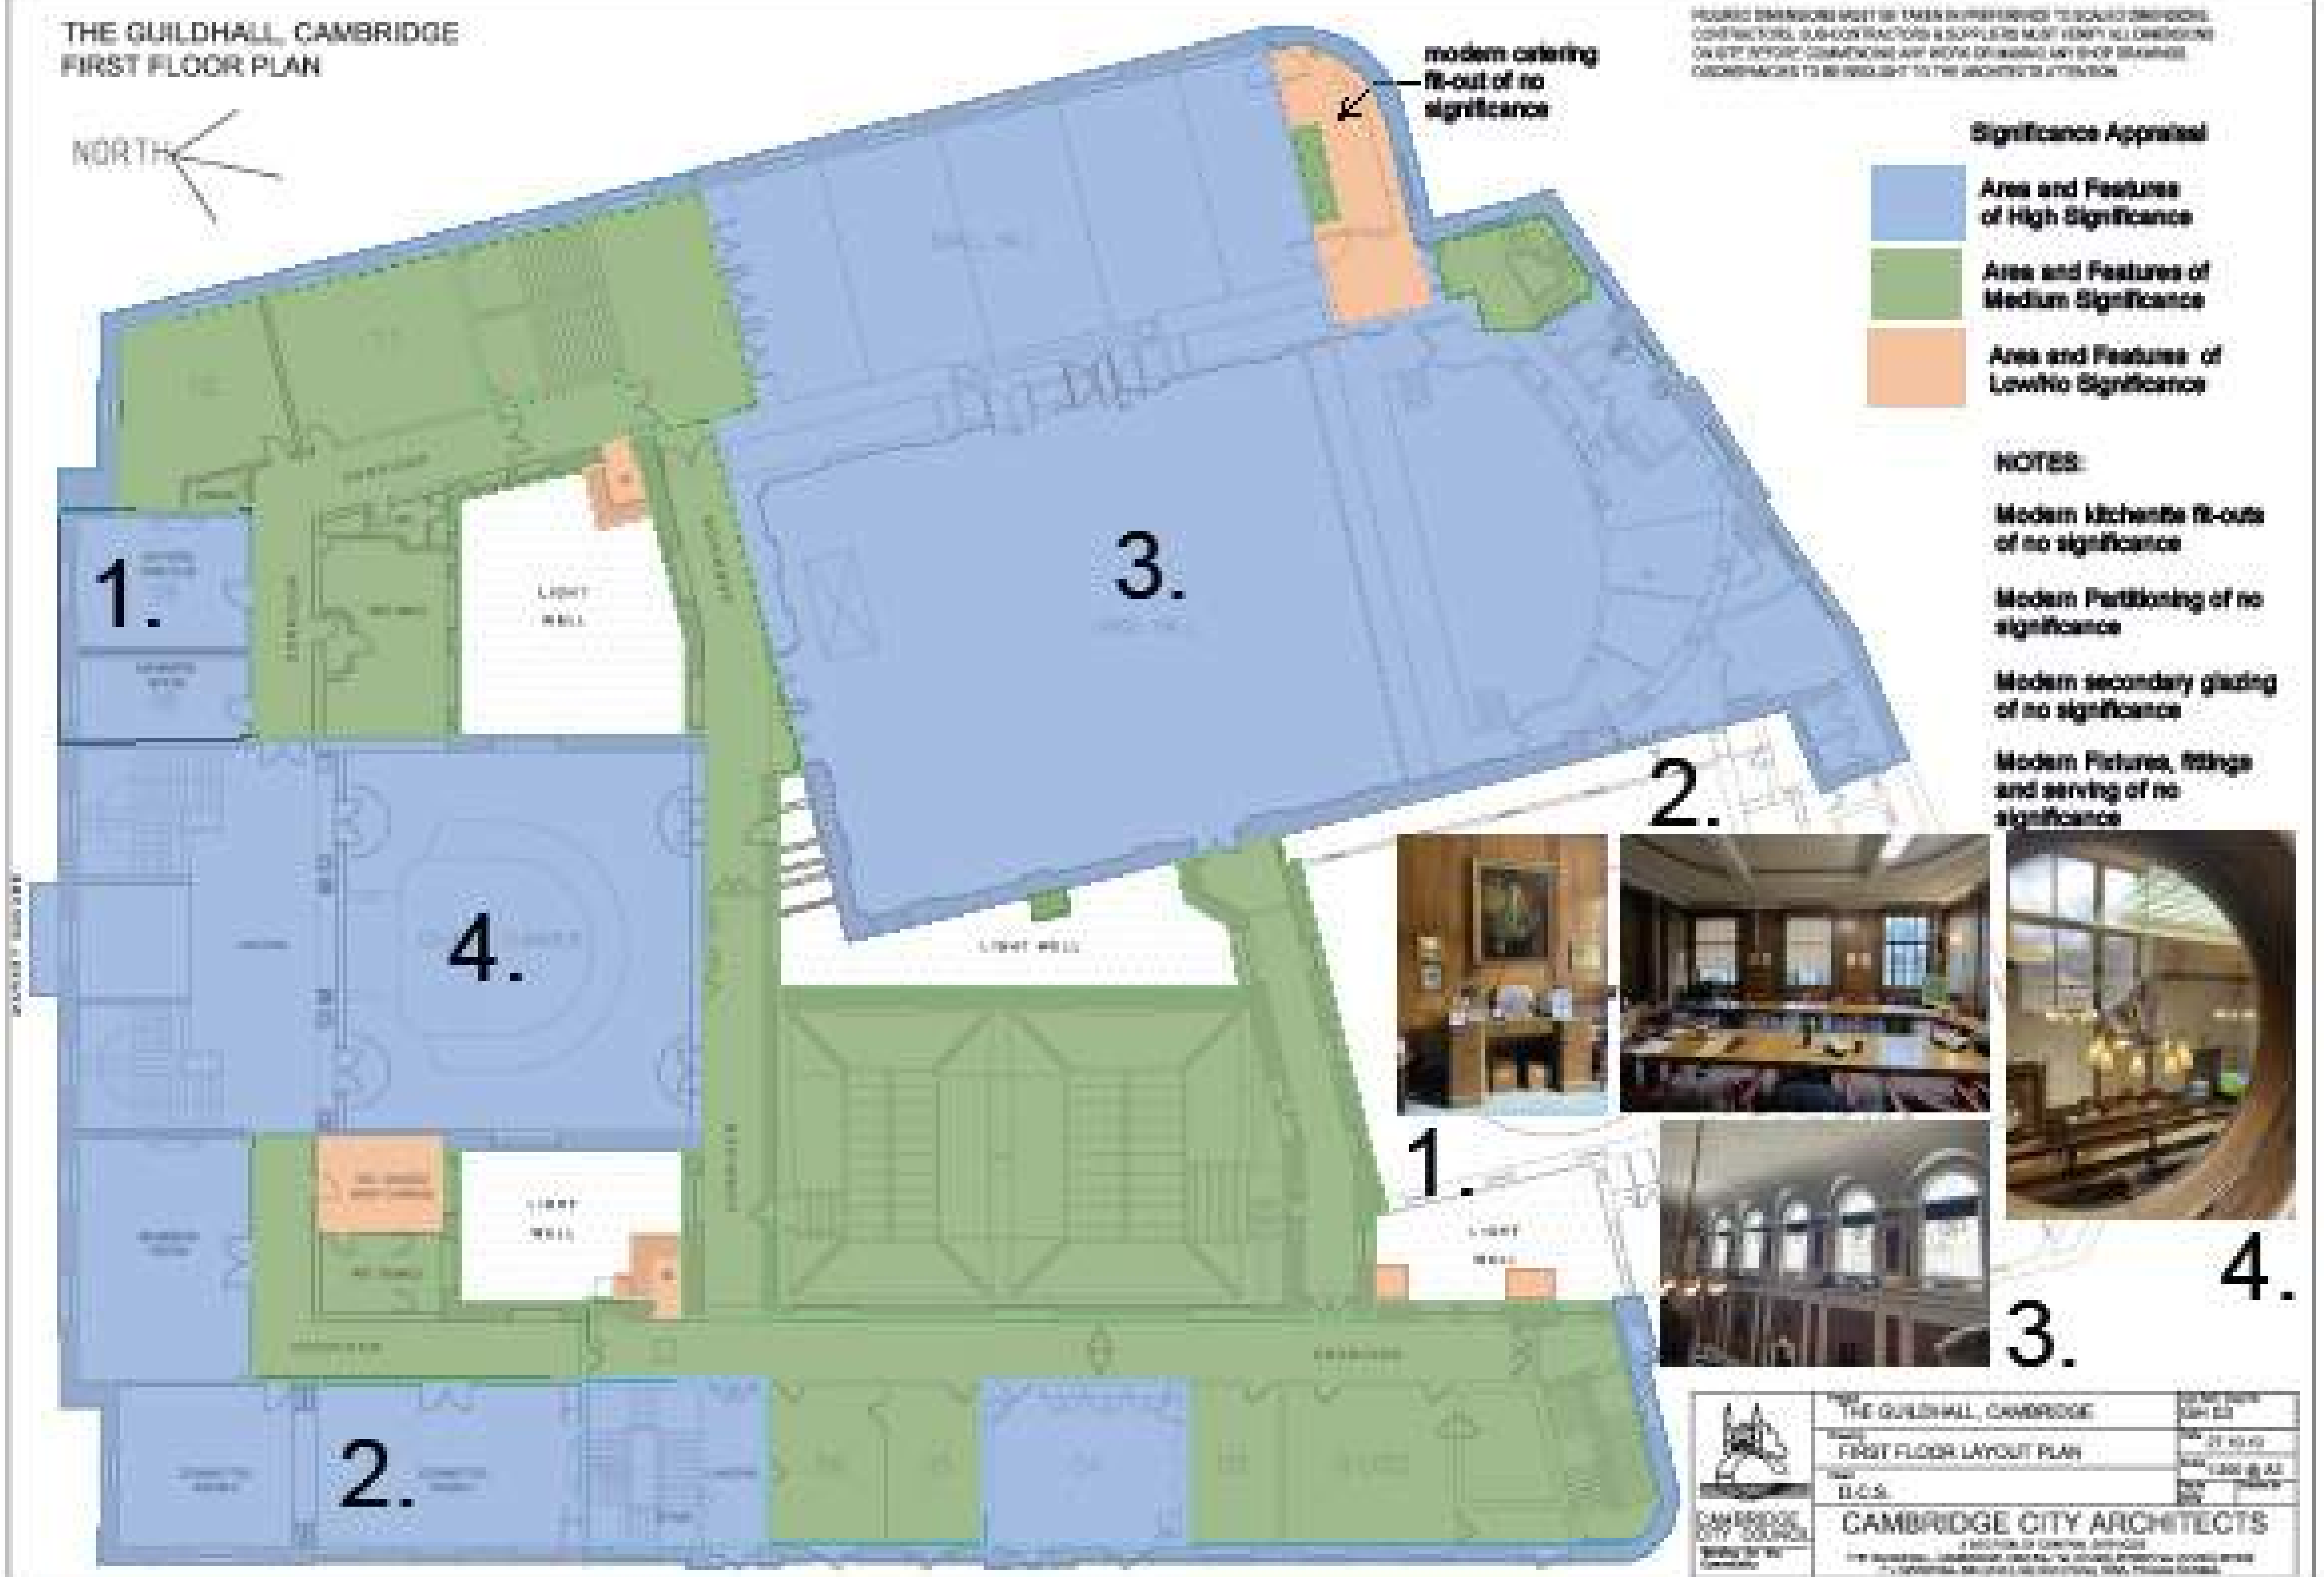

 CAMBRIDGE CITY COUNCIL Working for the Community	THE GUILDHALL, CAMBRIDGE FIRST FLOOR LAYOUT PLAN 11.05.14	DATE: 27.10.14 DRAWN: J. D. J. SCALE: 1:500
	CAMBRIDGE CITY ARCHITECTS A MEMBER OF CAMBRIDGE ARCHITECTS 100, MARKET STREET, CAMBRIDGE, CB2 3RQ TEL: 01223 353333 FAX: 01223 353334	

THE GUILDHALL, CAMBRIDGE
SECOND FLOOR PLAN




FIGURED DIMENSIONS MUST BE TAKEN IN PREFERENCE TO UNFIGURED DIMENSIONS.
CONTRACTORS, SUBCONTRACTORS & SUPPLIERS MUST VERIFY ALL DIMENSIONS
ON SITE BEFORE COMMENCING ANY WORK. DIMENSIONS AND SHOP DRAWINGS
CONTRADICTING TO BE BROUGHT TO THE ARCHITECT'S ATTENTION.

Significance Appraisal


- Area and Features of High Significance
- Area and Features of Medium Significance
- Area and Features of Low Significance

NOTES:

- Modern kitchenette fit-outs & vice of no significance
- Modern Partitioning of no significance
- Modern secondary glazing of no significance
- Modern Fittings, fittings and serving of no significance

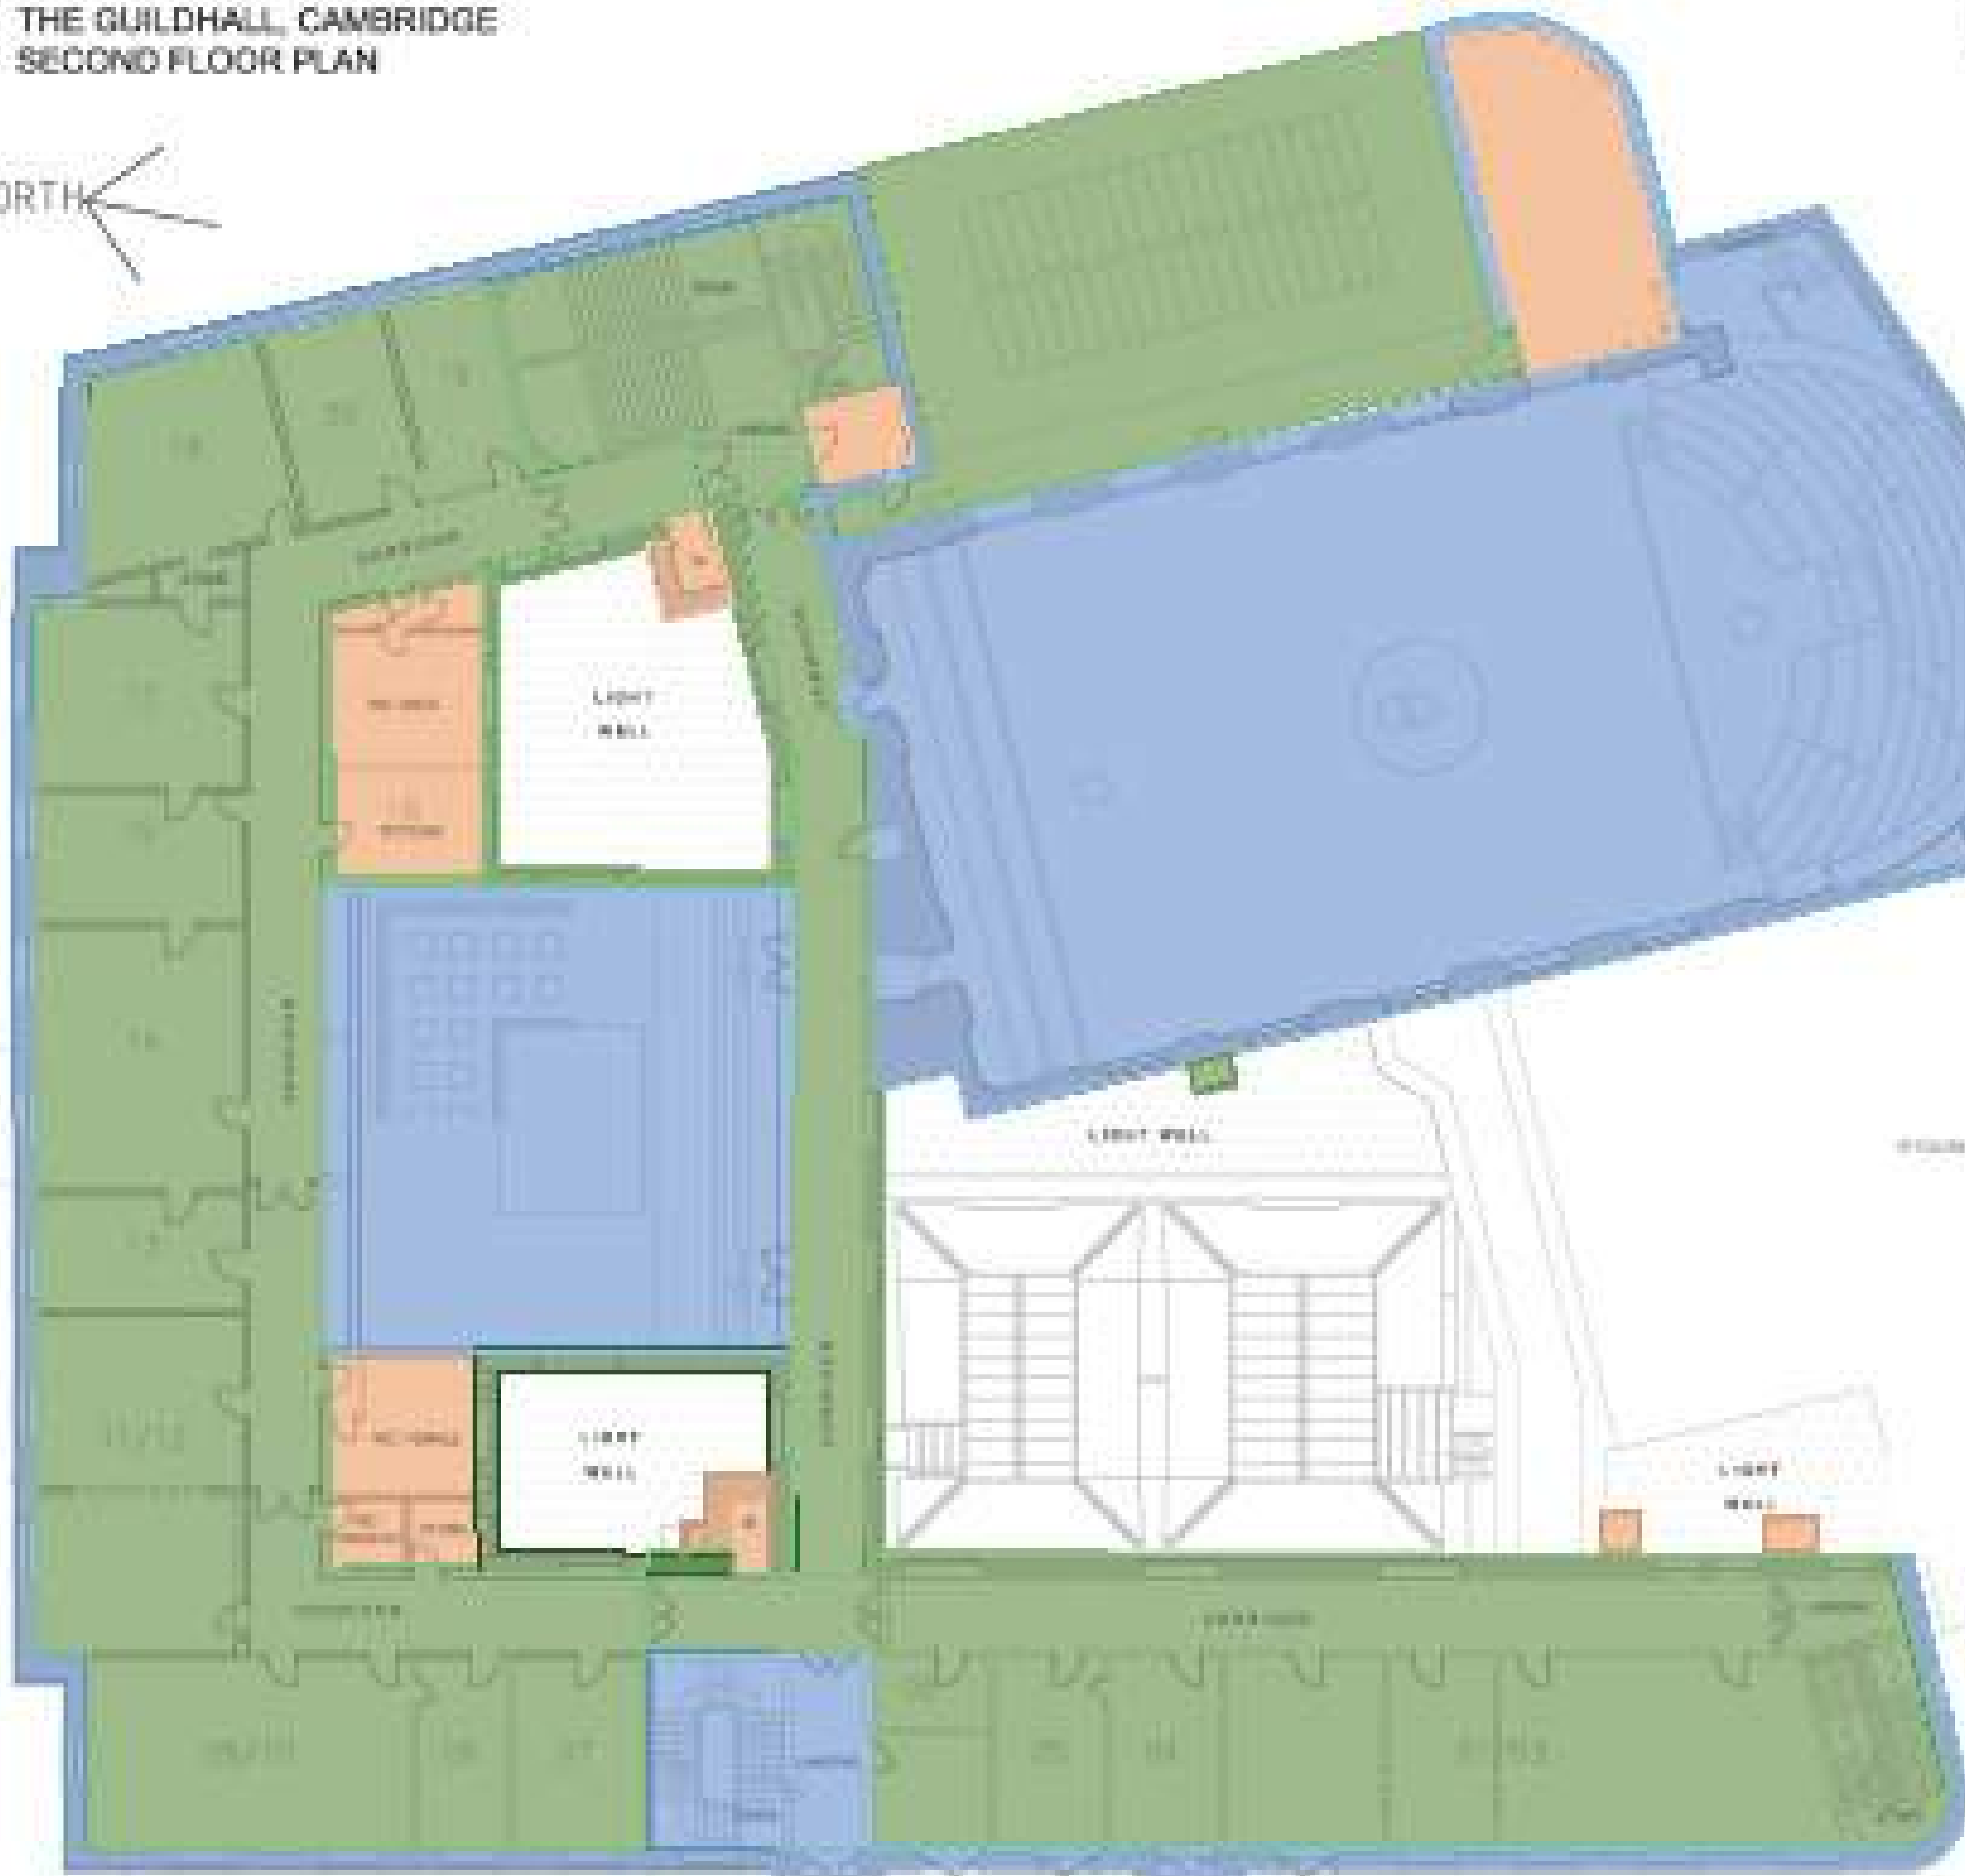

REVISIONS

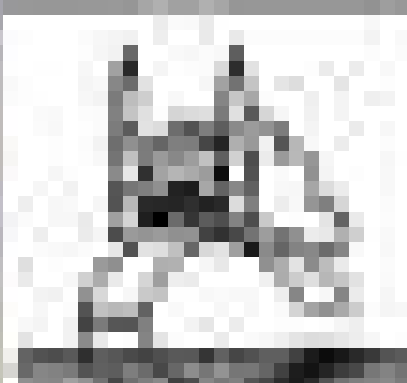 CAMBRIDGE CITY COUNCIL Working for the Community	Project	THE GUILDHALL, CAMBRIDGE	Client	Cambridge City Council
	Room	SECOND FLOOR LAYOUT PLAN	Date	27.10.10
	Scale	1:500 (B1)	Drawn by	AL
	Drawn by	U.S.S.	Checked by	U.S.S.
		CAMBRIDGE CITY ARCHITECTS		
		A MEMBER OF CAMBRIDGE ARCHITECTS		
		100, QUEEN'S ROAD, CAMBRIDGE CB2 3QJ. TEL: 01223 353333. FAX: 01223 353334. WWW.CITYARCHITECTS.CO.UK		

THE GUILDHALL, CAMBRIDGE THIRD FLOOR PLAN




PLEASE REMEMBER THAT THE ARCHITECTS' RESPONSIBILITY IS TO ADVISE THE CLIENT ON THE APPROPRIATE USE OF THE BUILDING AND TO ADVISE ON THE APPROPRIATE USE OF THE BUILDING. THE ARCHITECTS' RESPONSIBILITY IS NOT TO ADVISE ON THE APPROPRIATE USE OF THE BUILDING.

Significance Appraisal


- Area and Features of High Significance
- Area and Features of Medium Significance
- Area and Features of Low/No Significance

NOTES:

- Modern kitchen fit-outs & vice of no significance
- Modern Partitioning of no significance
- Modern secondary glazing of no significance
- Modern fixtures, fittings and serving of no significance

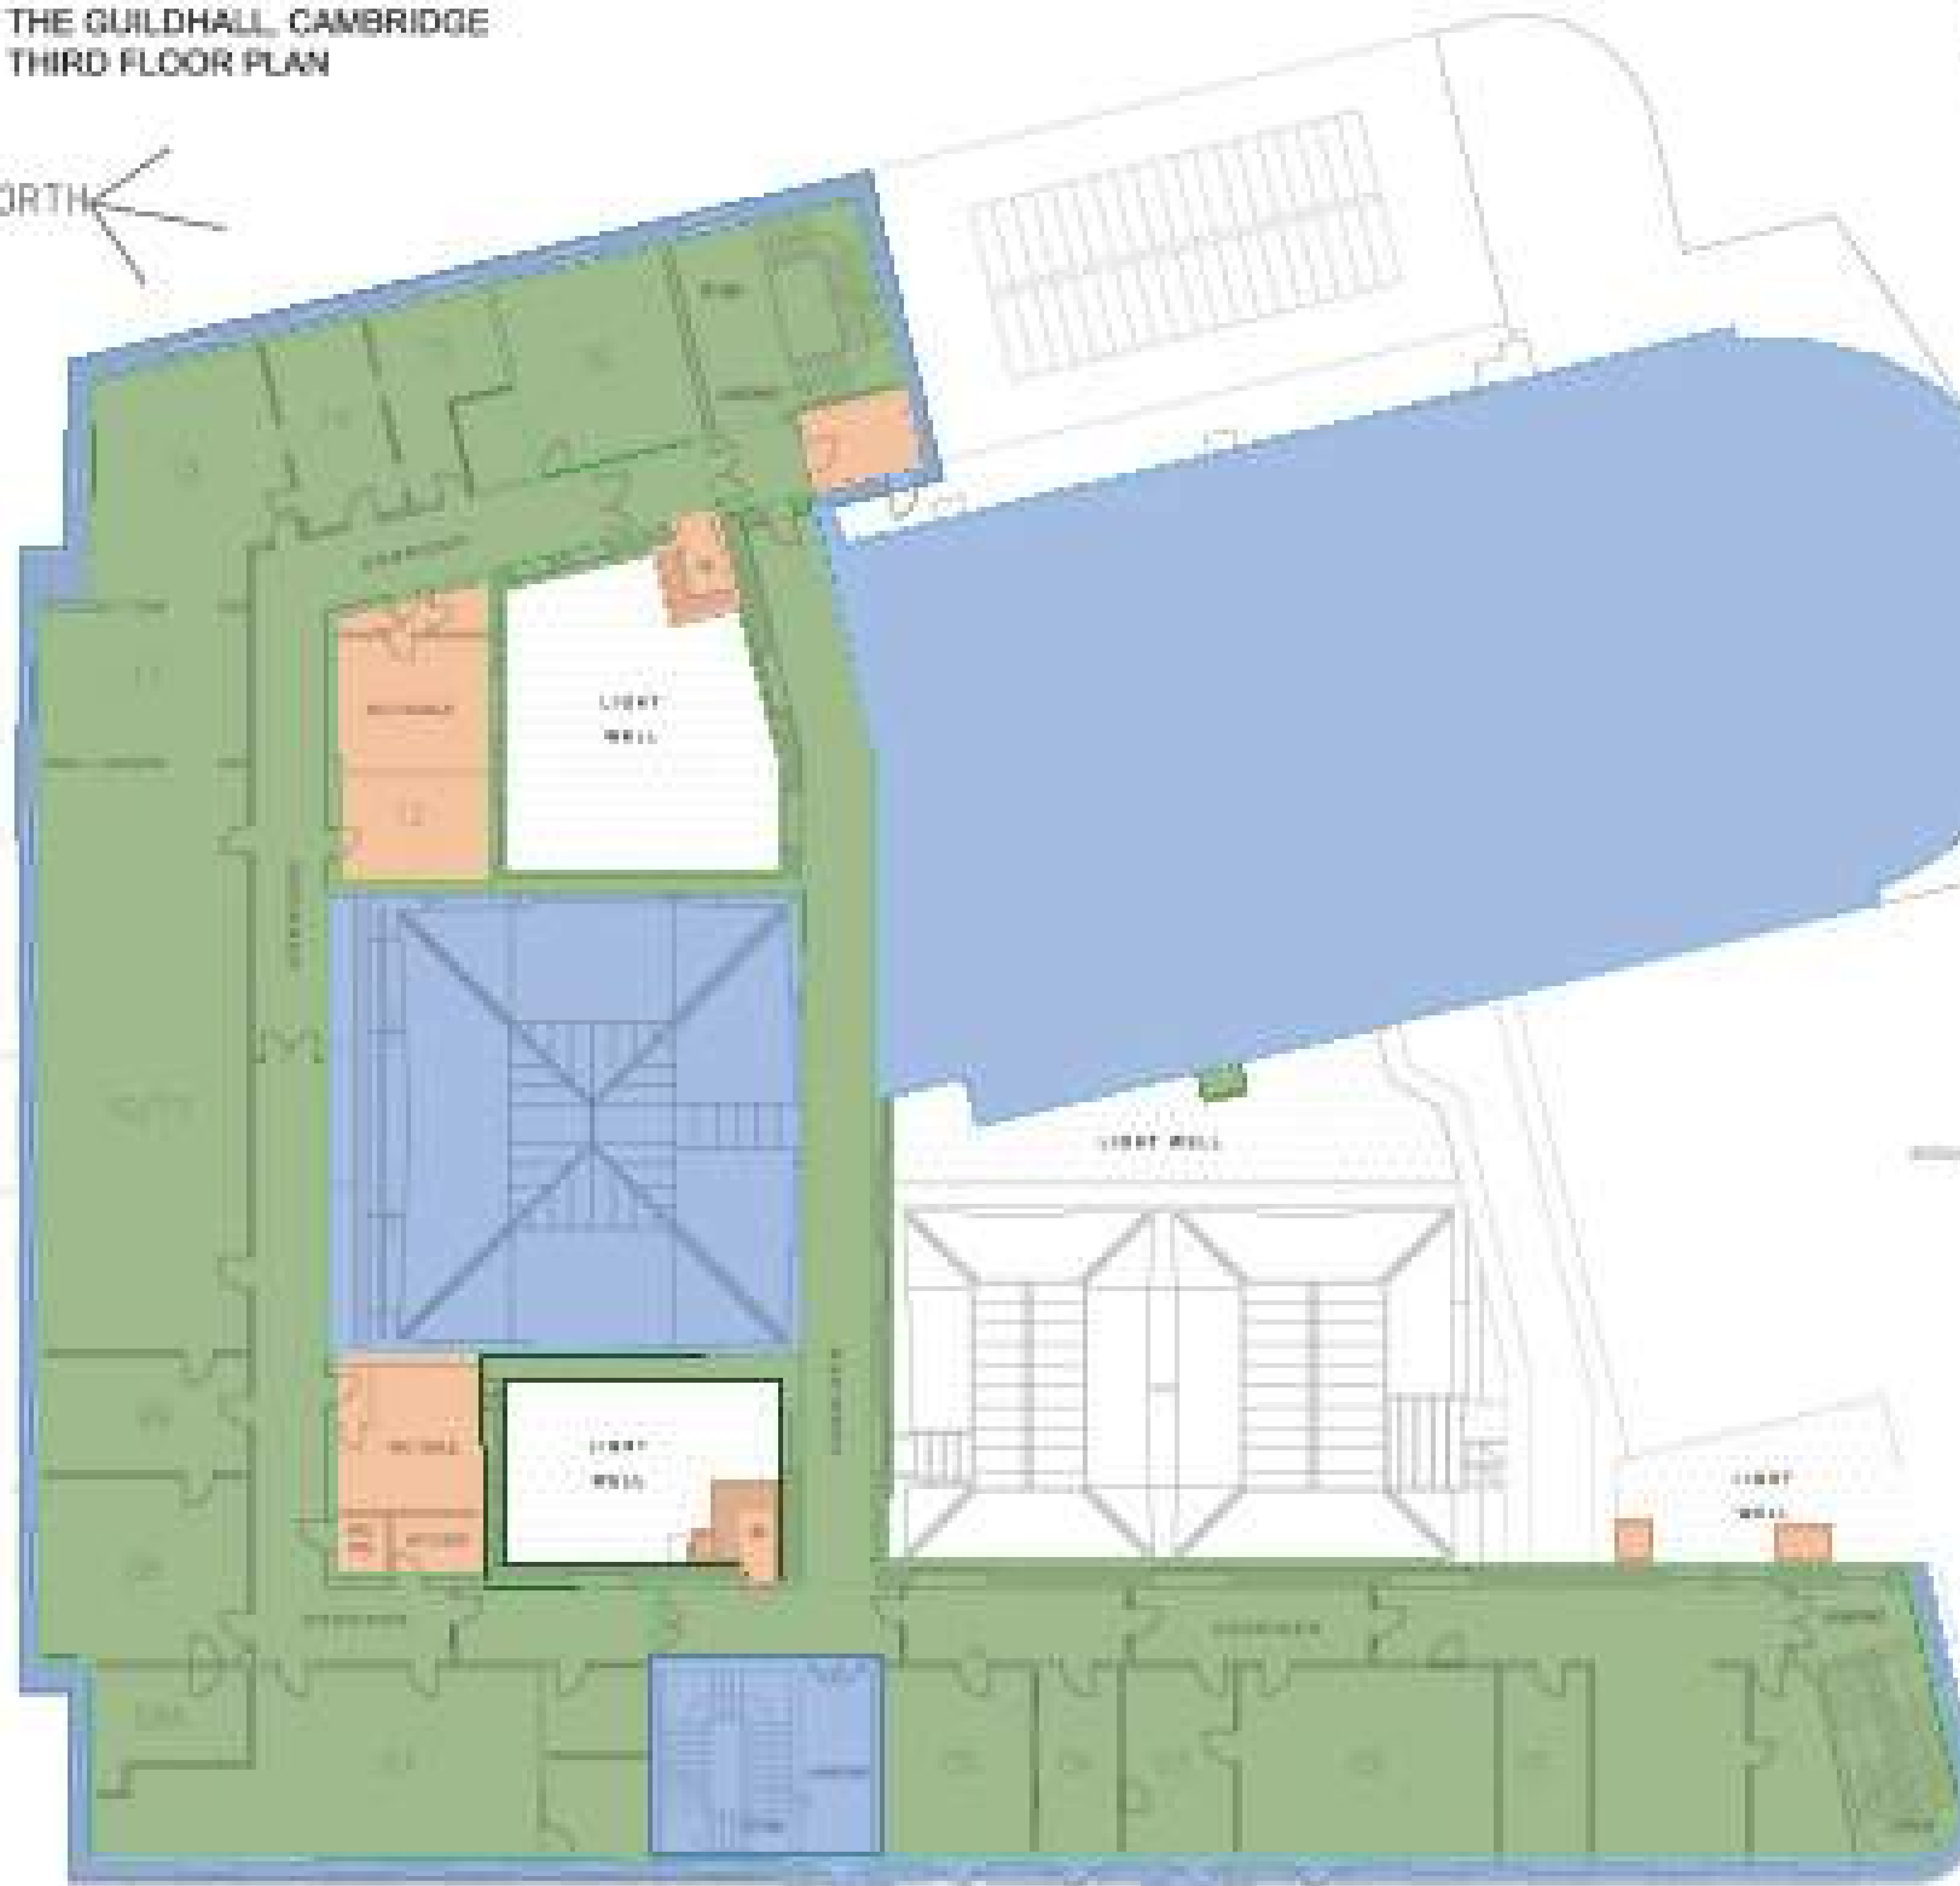

REVISIONS:

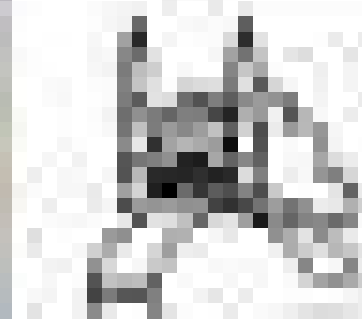 CAMBRIDGE CITY COUNCIL Part of the City of Cambridge	THE GUILDHALL, CAMBRIDGE	Date: 27.10.10
	THIRD FLOOR LAYOUT PLAN	Drawn: 1.10.10
	D.C.S.	Scale: 1:500
	CAMBRIDGE CITY ARCHITECTS A member of Cambridge City Council 11, QUEEN'S ROAD, CAMBRIDGE, CB2 3RQ Tel: 01223 353881 Fax: 01223 353882	

THE GUILDHALL, CAMBRIDGE
FOURTH FLOOR PLAN

FIGURED DIMENSIONS MUST BE TAKEN IN PREFERENCE TO SCALED DIMENSIONS.
CONTRACTORS, SUBCONTRACTORS & SUPPLIERS MUST VERIFY ALL DIMENSIONS
ON SITE BEFORE COMMENCING ANY WORK. DIMENSIONS MAY VARY SLIGHTLY
DUE TO MANUFACTURING TOLERANCES. DIMENSIONS TO BE INDICATED TO THE ARCHITECT'S ATTENTION.

Significance Appraisal

- Area and Features of High Significance
- Area and Features of Medium Significance
- Area and Features of Low/No Significance

NOTES:

- Modern kitchenette fit-outs of no significance
- Modern Partitioning of no significance
- Modern secondary glazing of no significance
- Modern Pictures, fittings and sewing of no significance



PROJECT NUMBER





REVISIONS:
Rev# DATE BY

 CAMBRIDGE CITY COUNCIL Working for the Community	Project	THE GUILDHALL, CAMBRIDGE	Client Name	CAM 00
	Drawn	FOURTH FLOOR LAYOUT PLAN	Rev#	01 10 10
	Scale	1:100	Rev#	02 10 10
	Drawn	D.C.A.	Rev#	03 10 10
		CAMBRIDGE CITY ARCHITECTS		
		A MEMBER OF CAMBRIDGE ARCHITECTS		
		100, QUEEN'S ROAD, CAMBRIDGE CB2 3QJ, UK T: 01223 353881 F: 01223 353882 E: info@cambridgecityarchitects.co.uk		


3.0

Corn Exchange

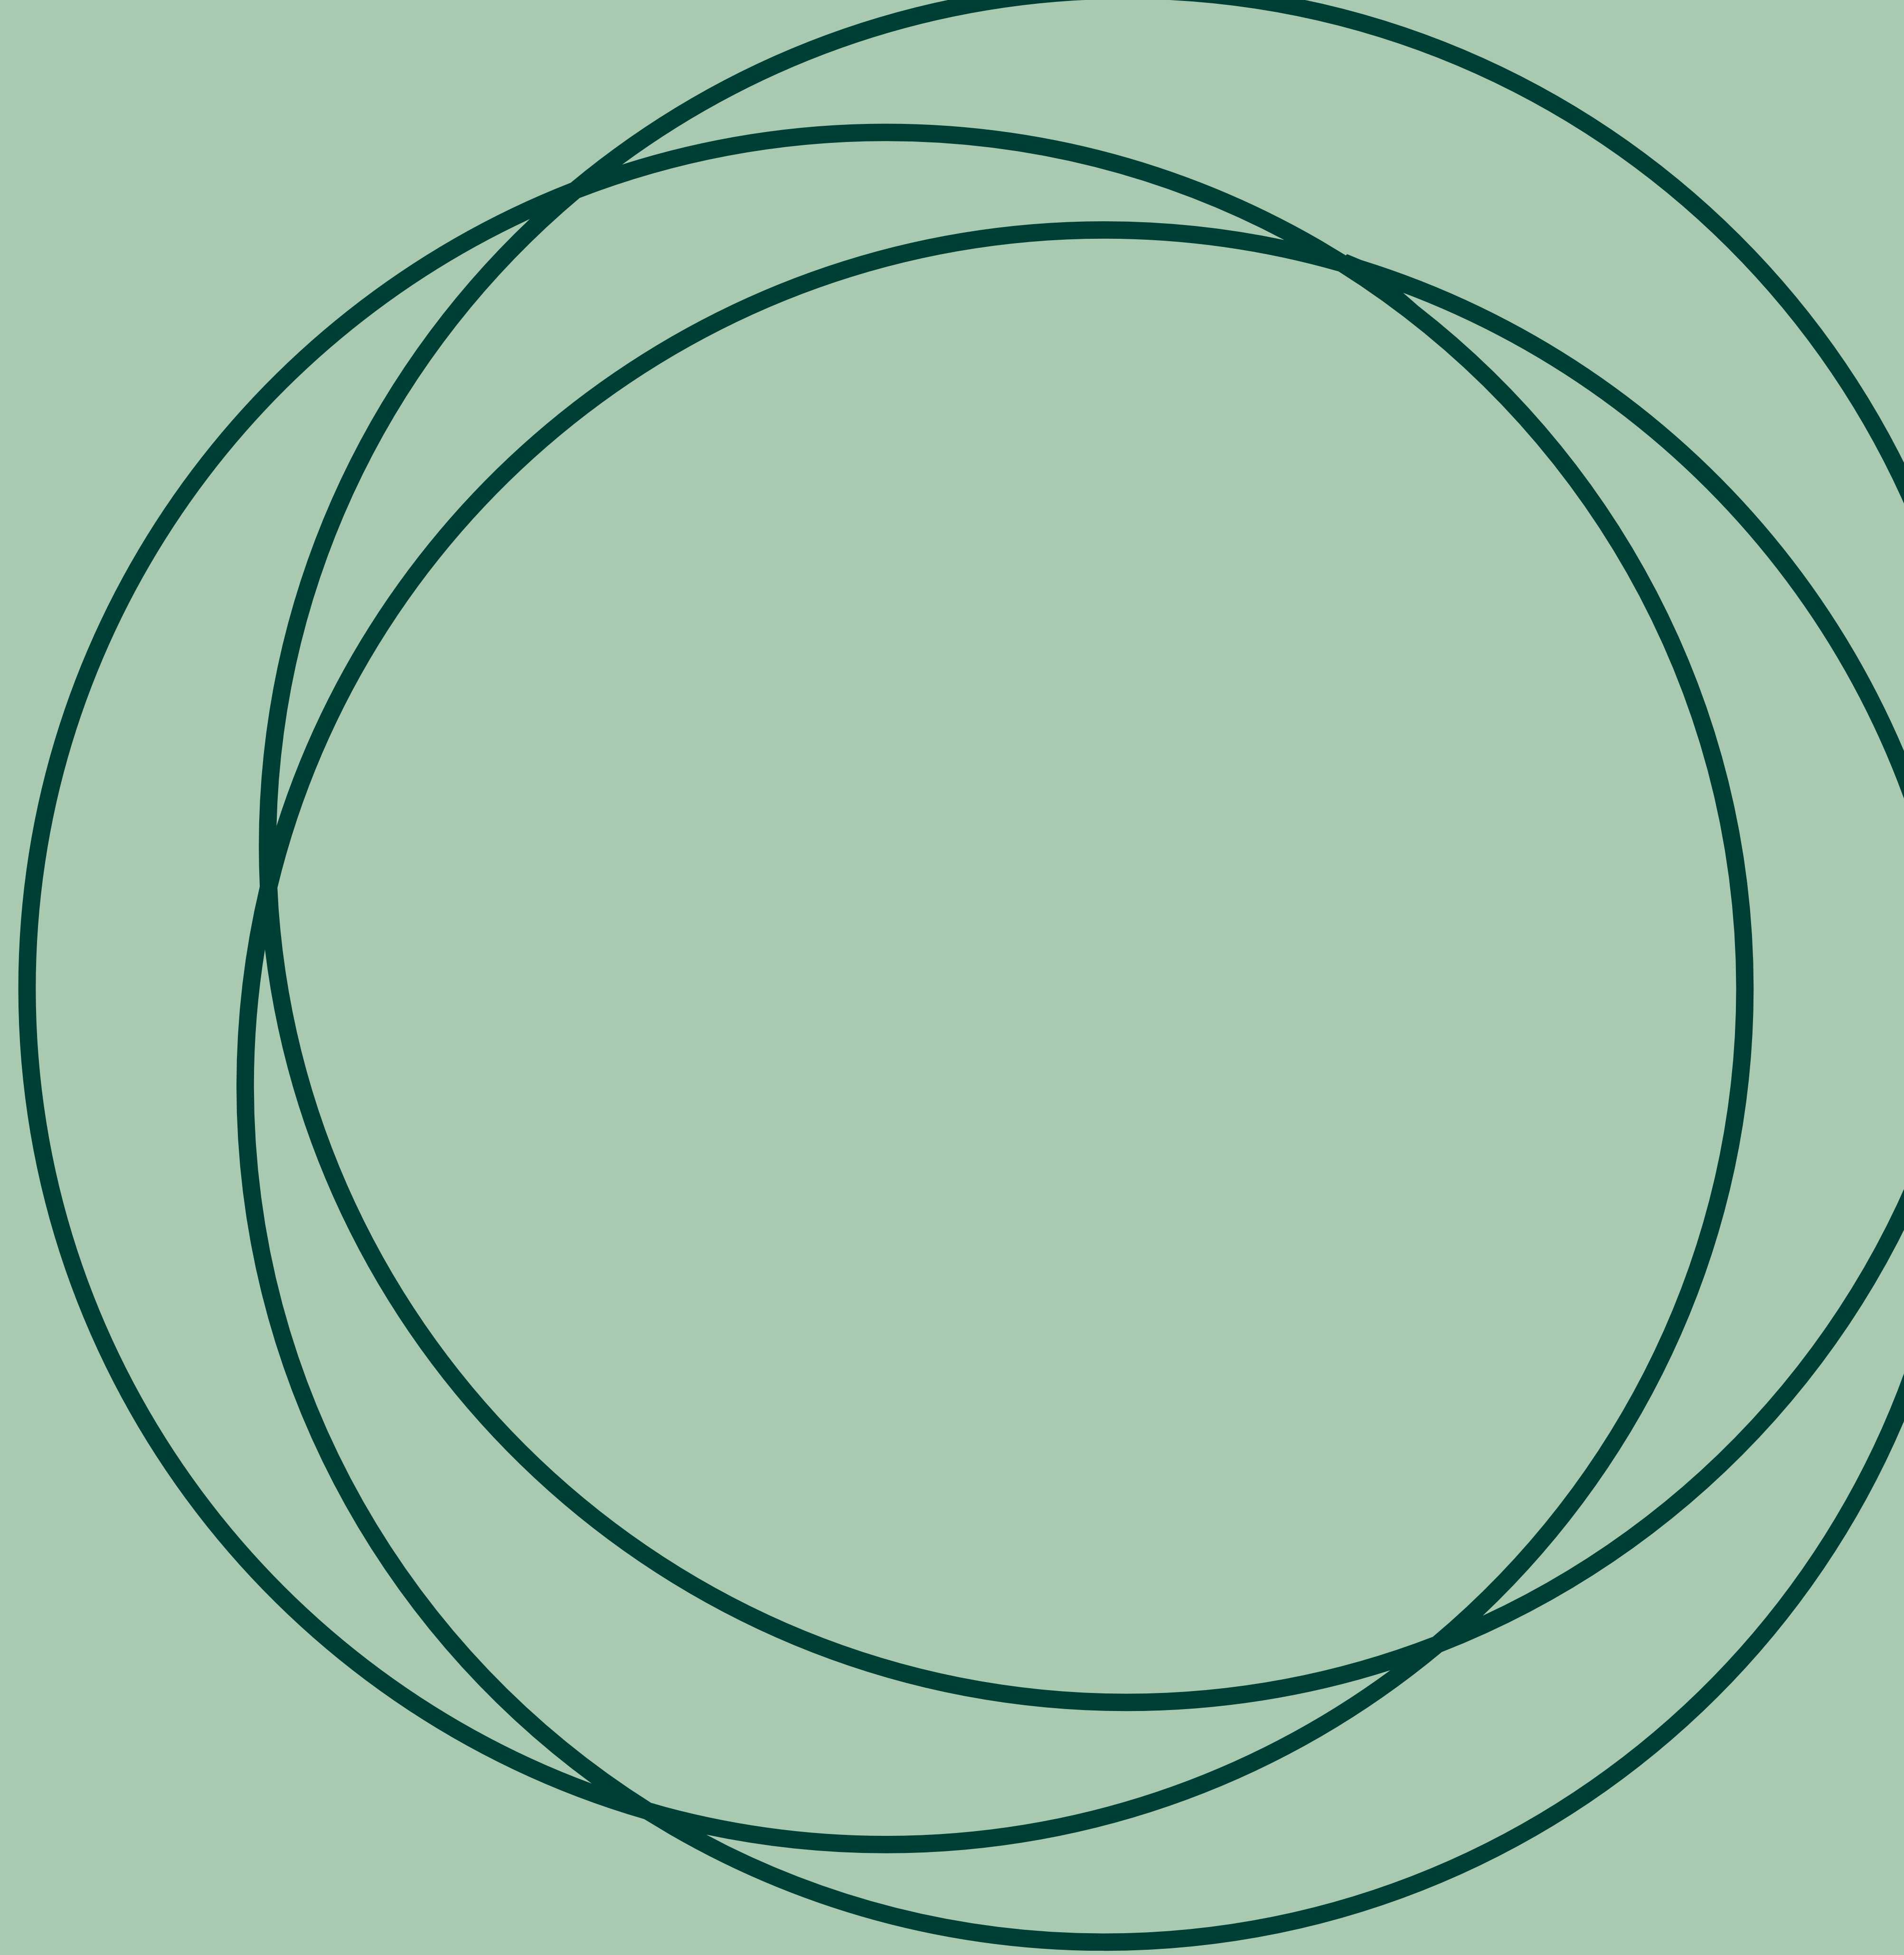


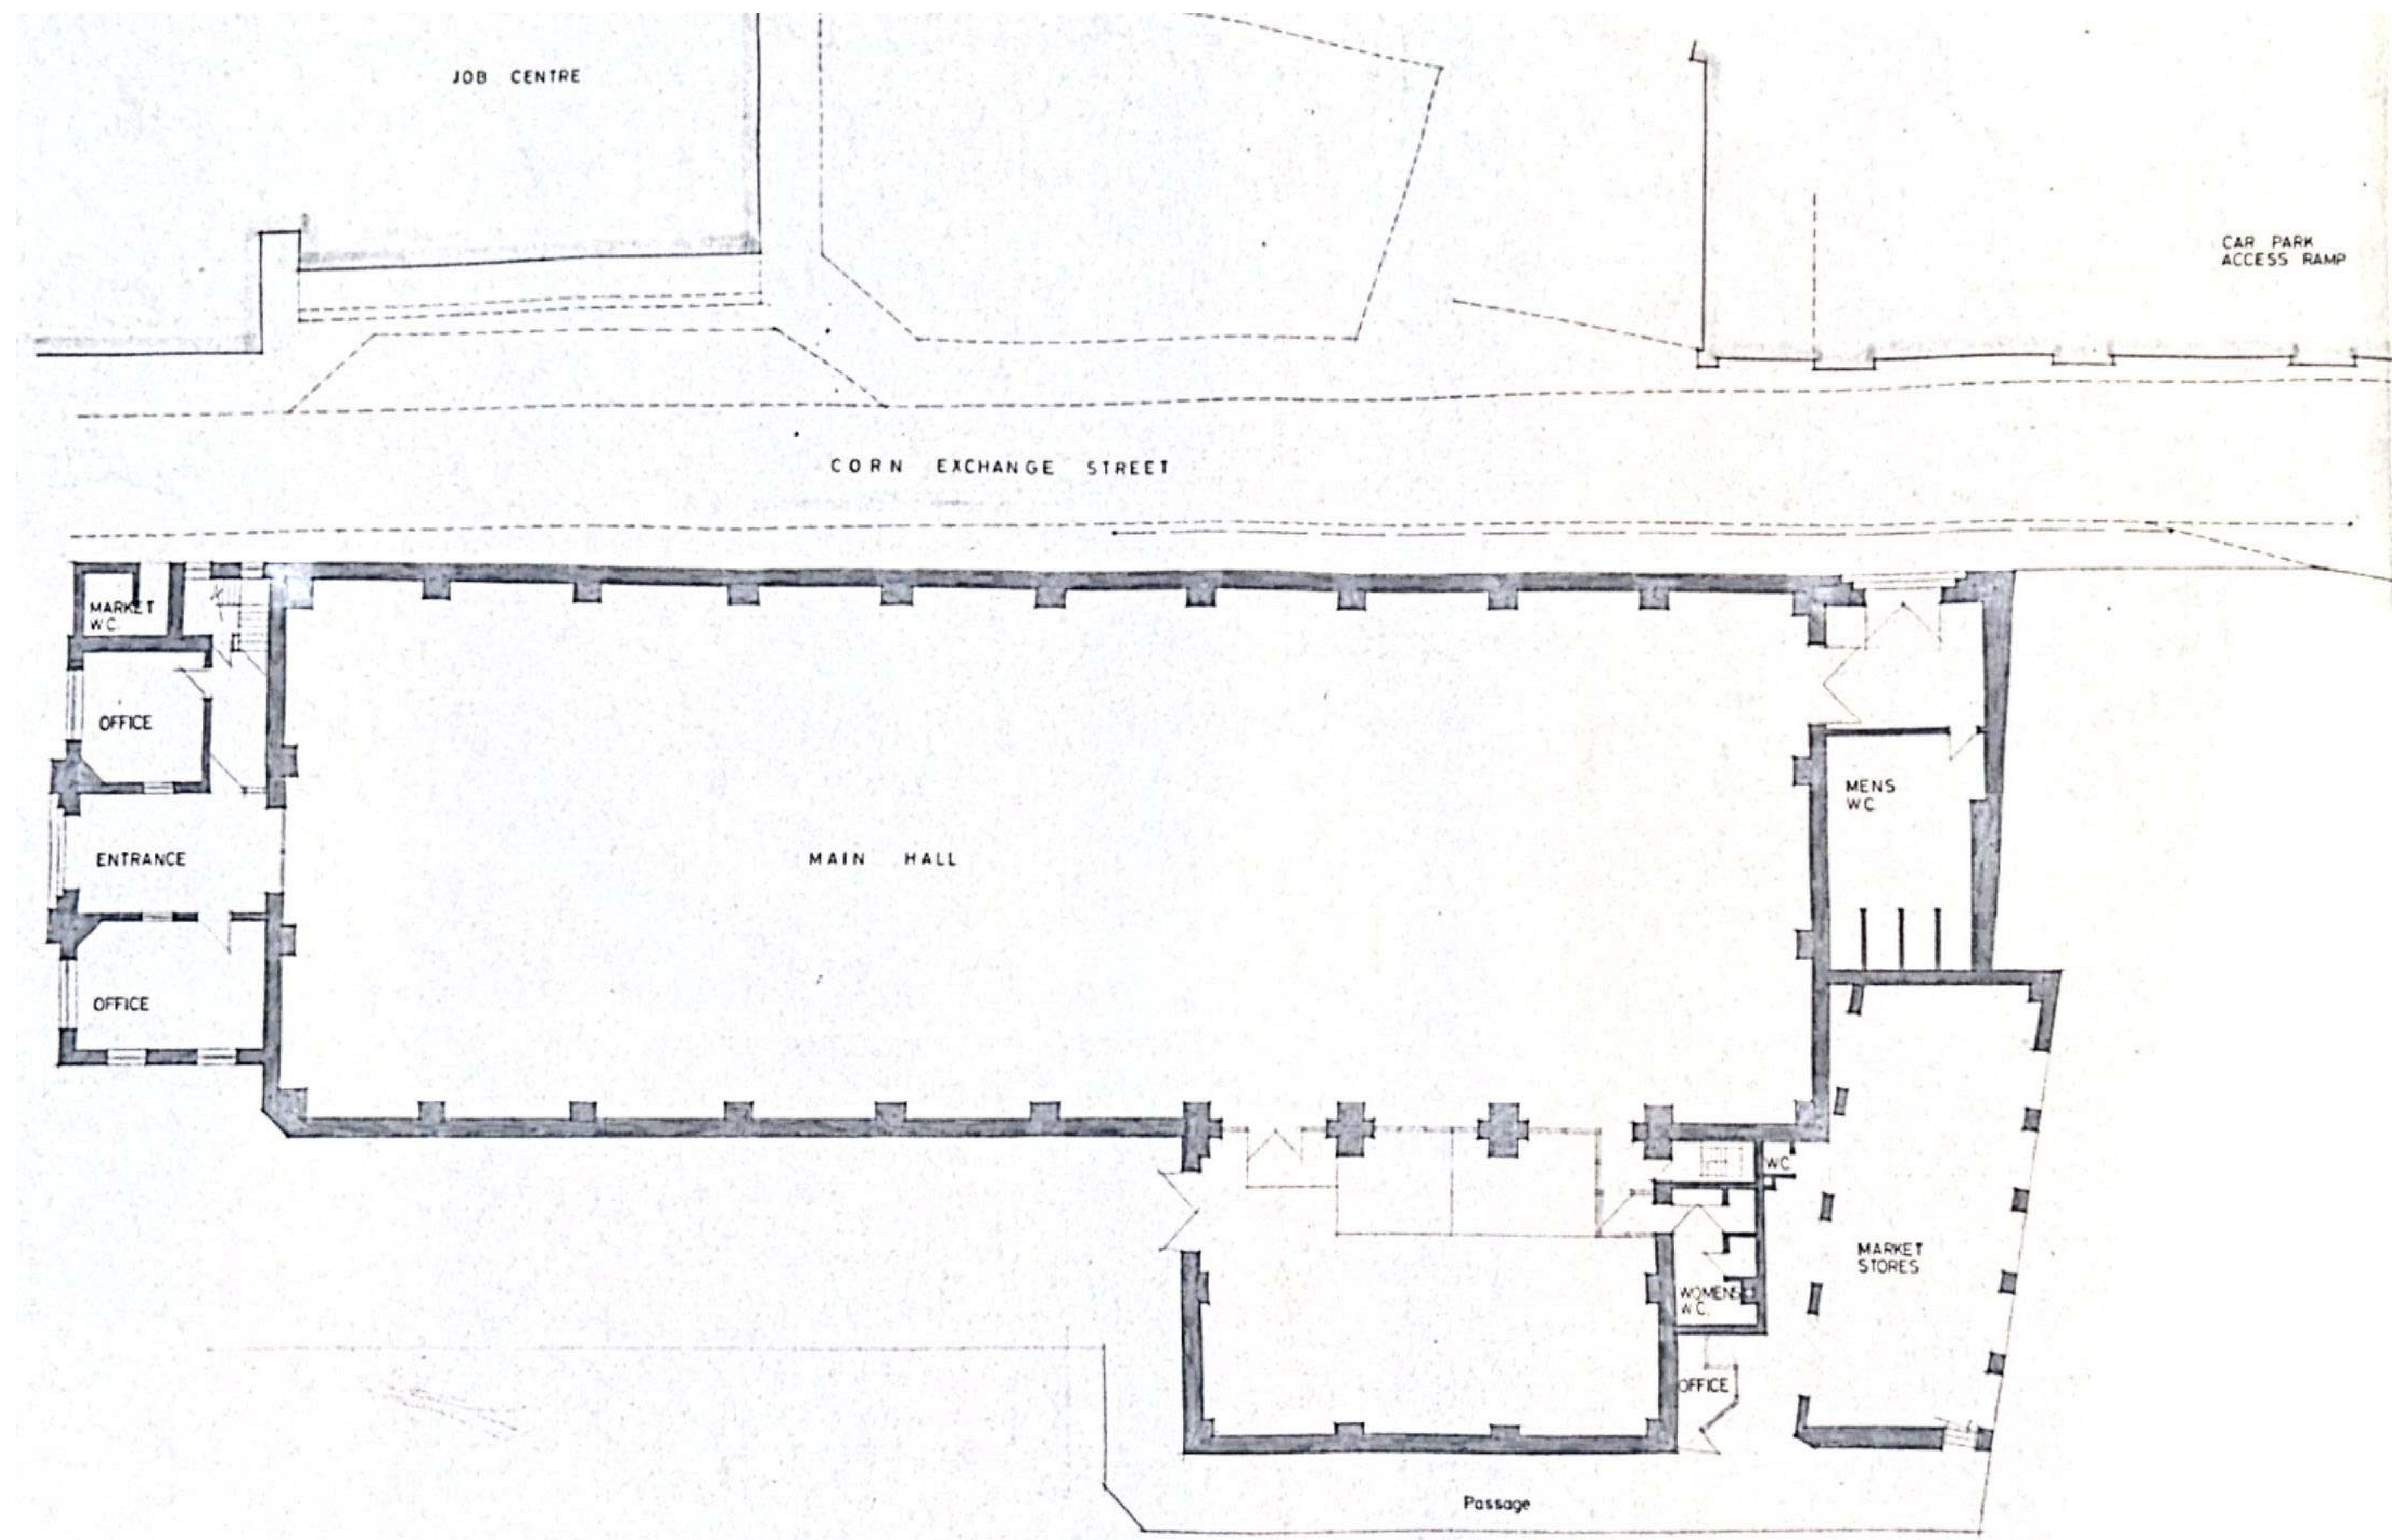


Ground Floor

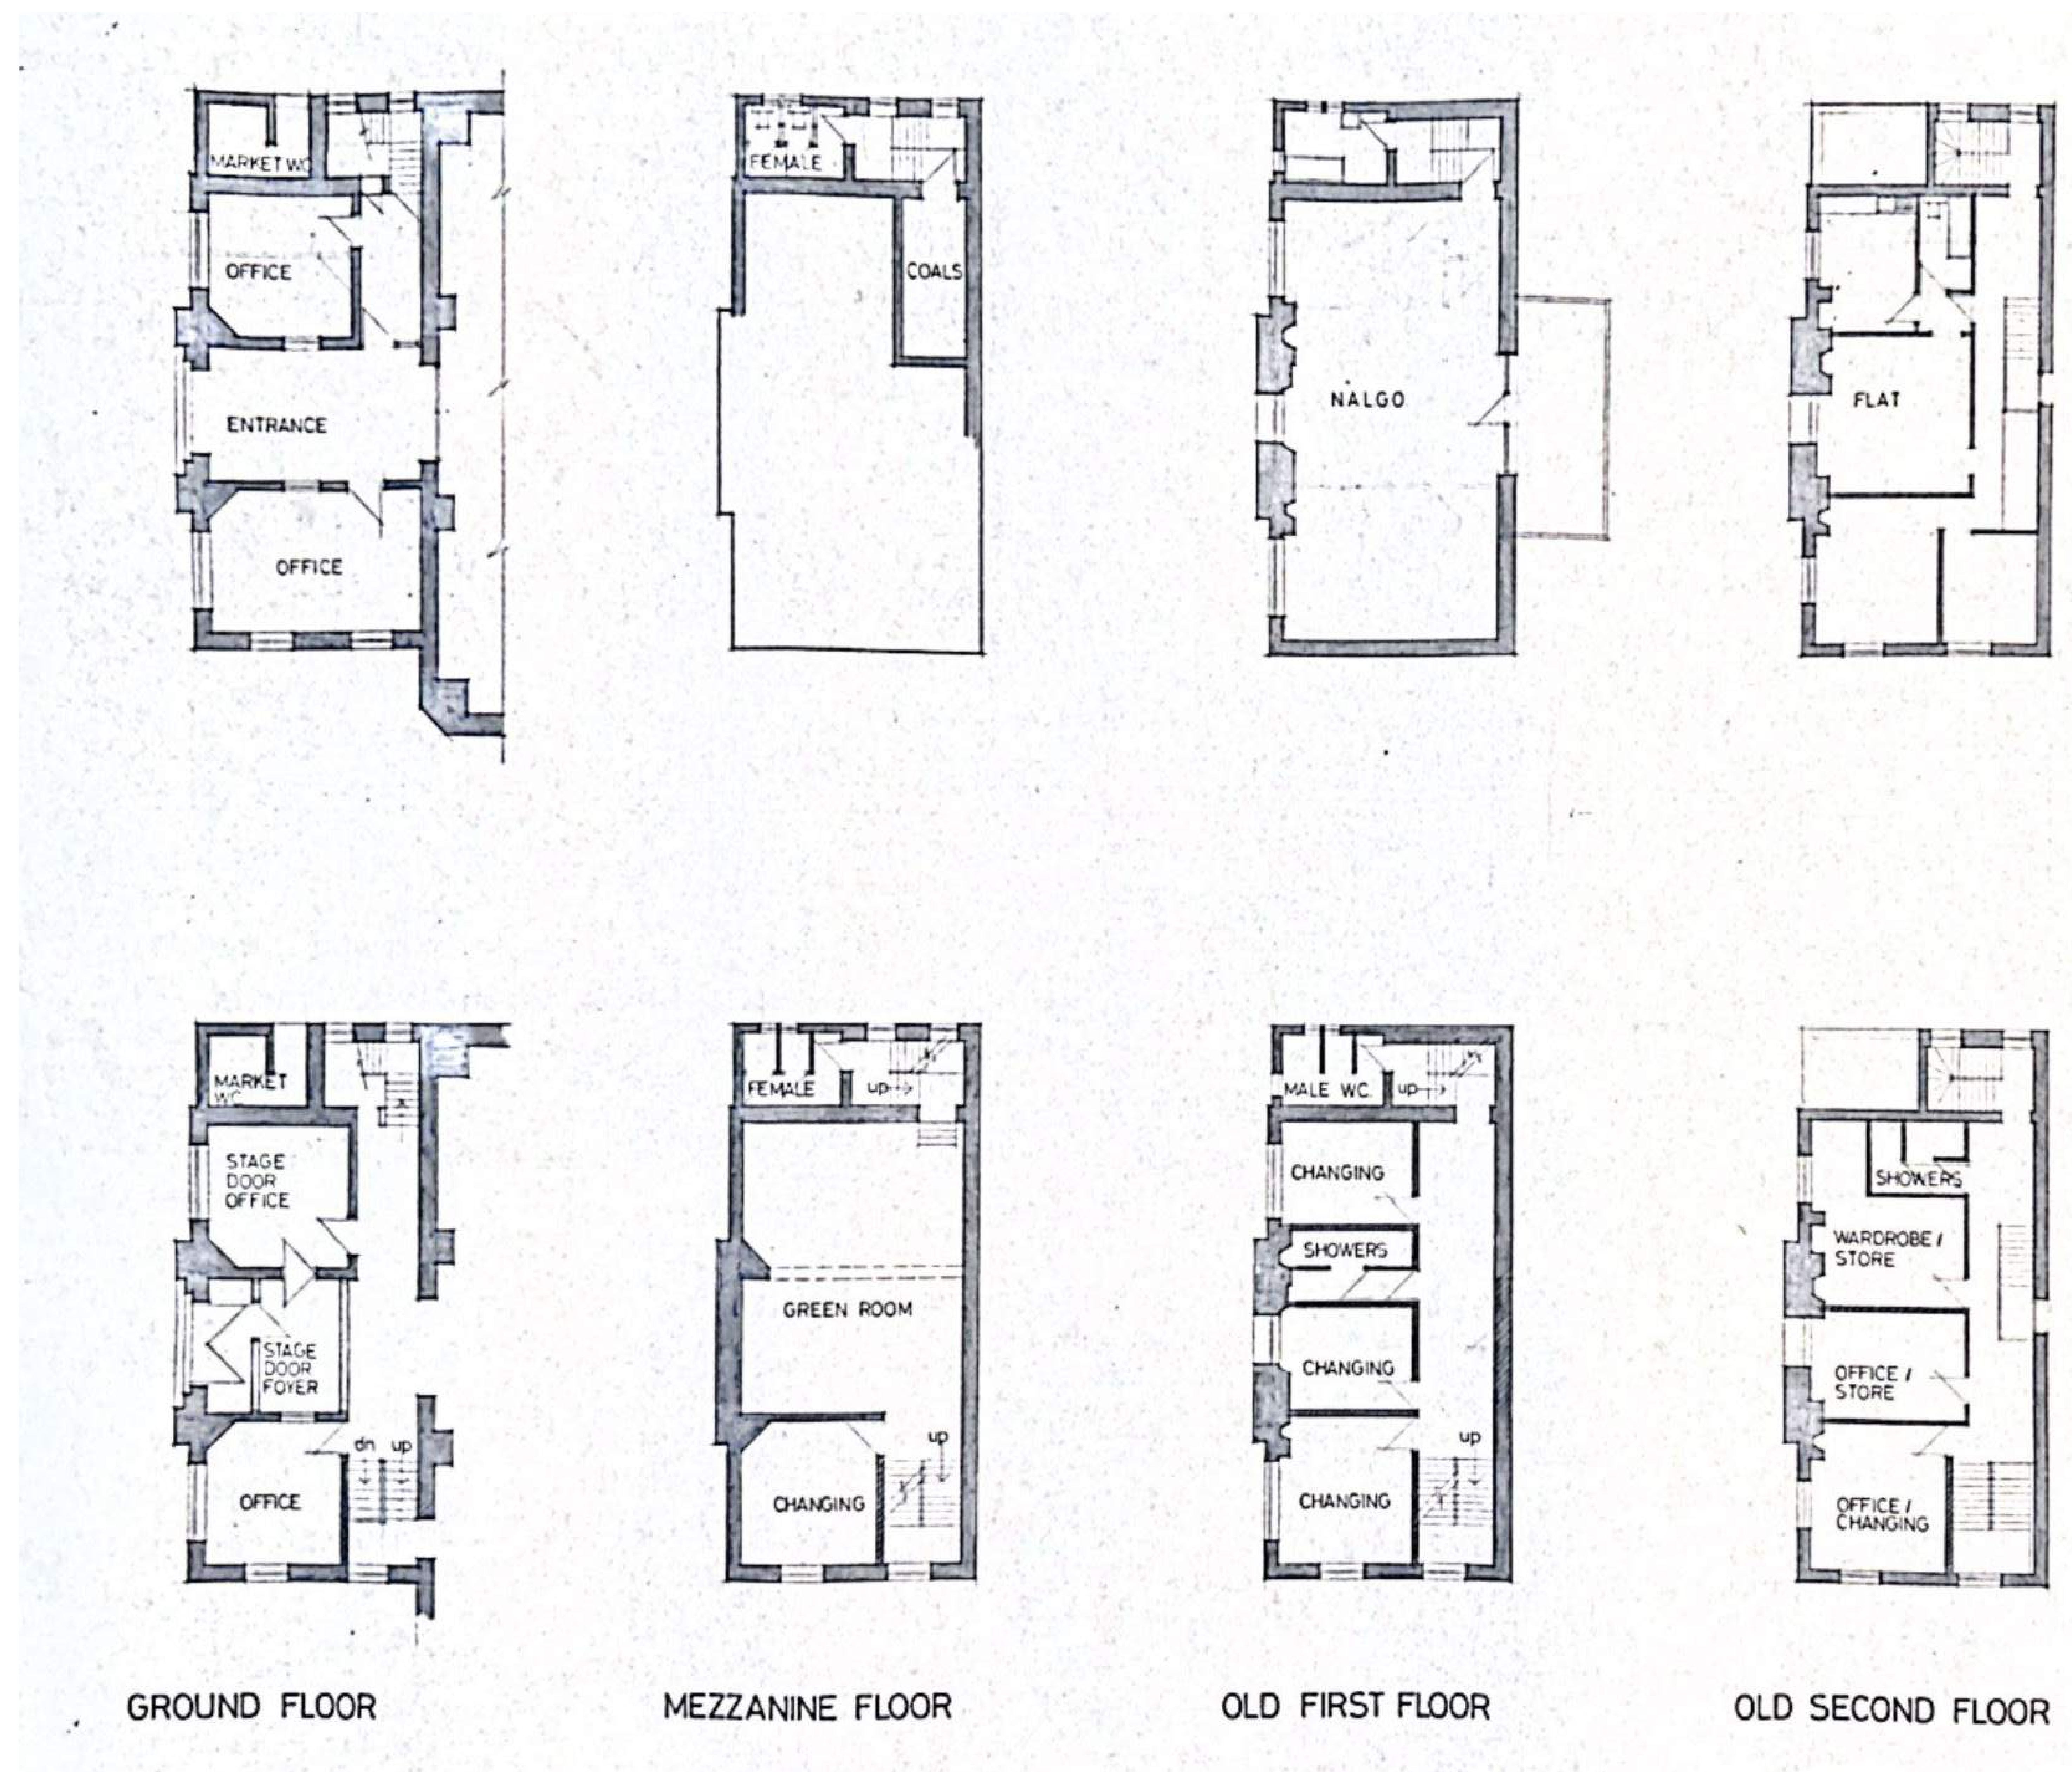

Existing and Proposed Plans

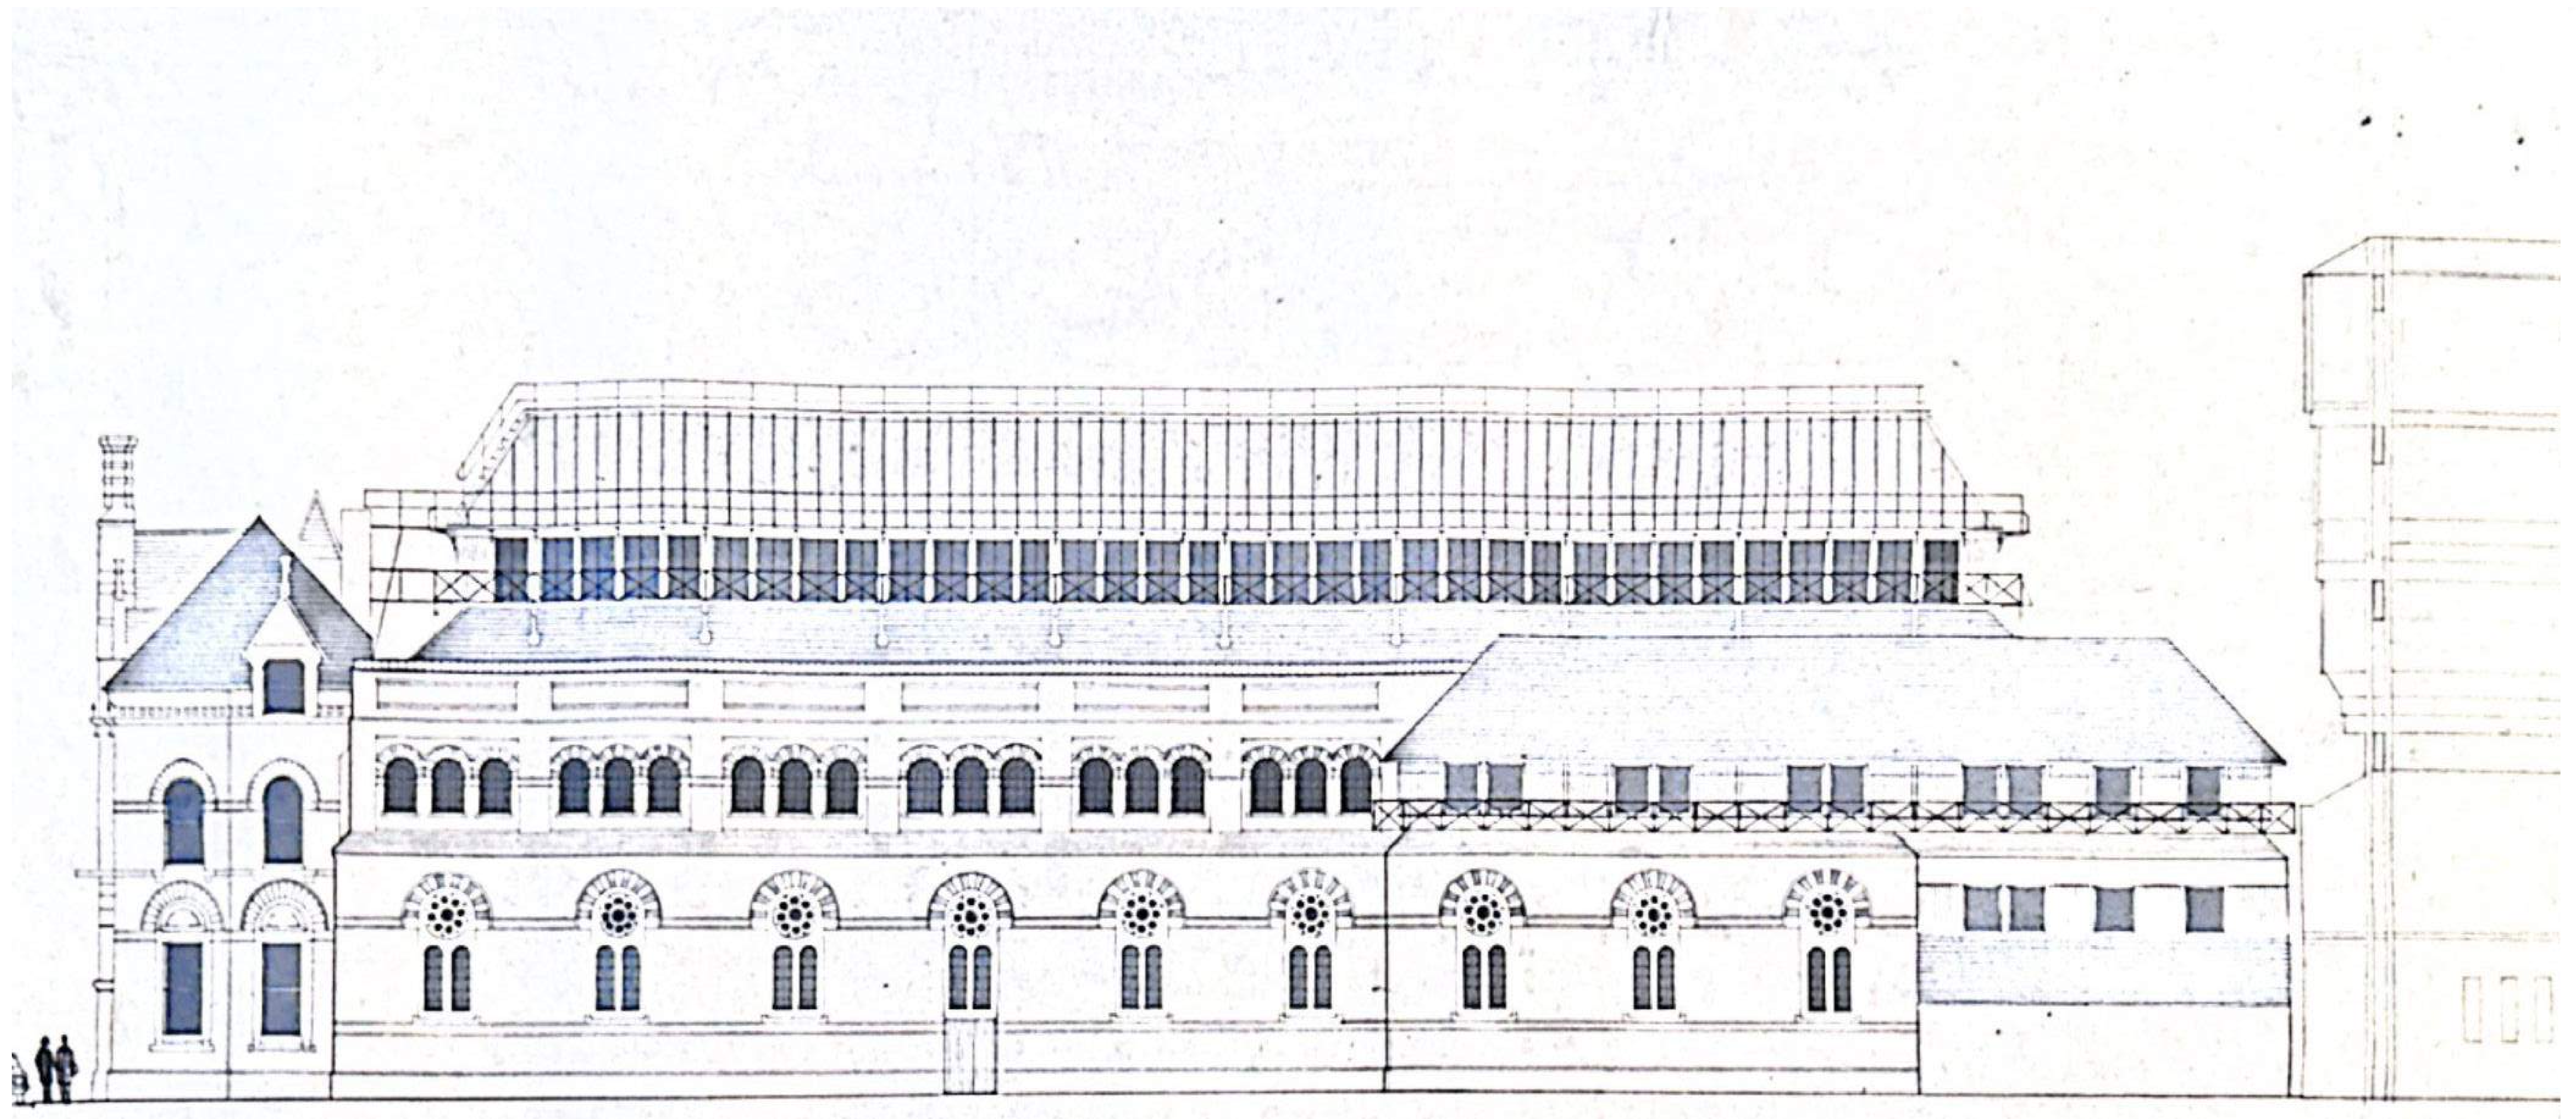

West Elevation

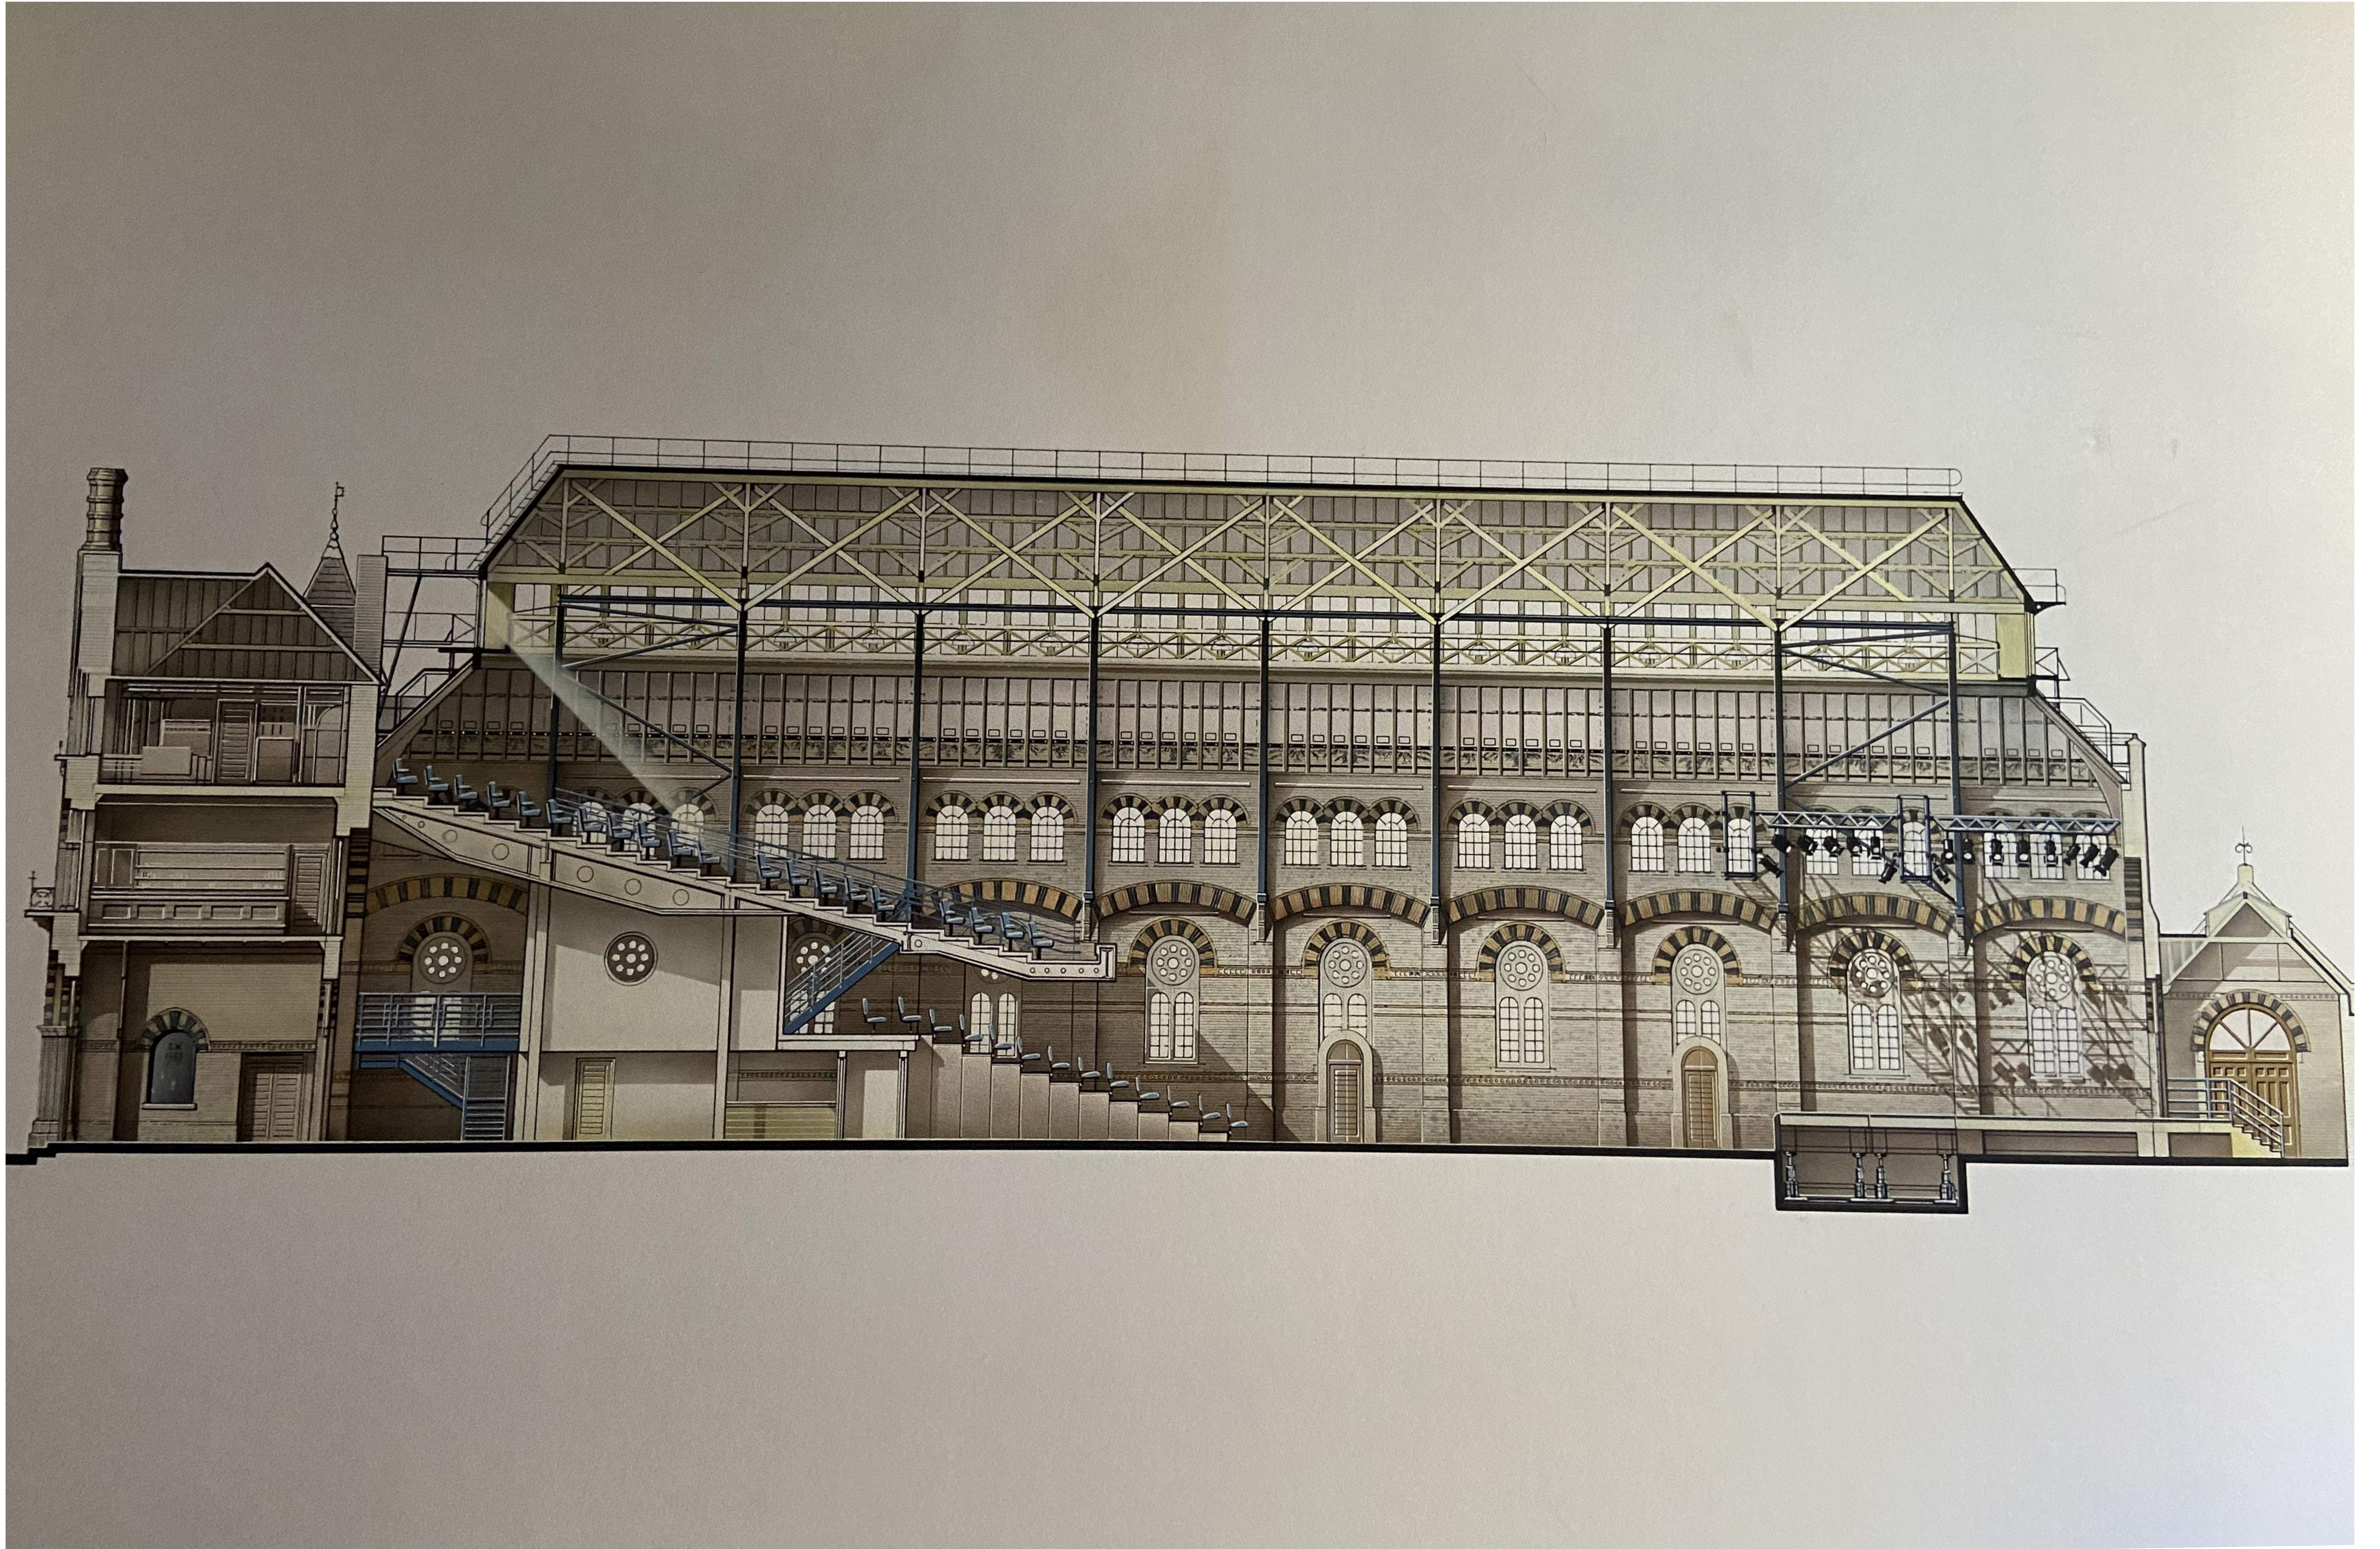

Long Section



Short Section A



Short Section B



Front Elevation